Panther Grove 2

	16-Nov-26	Today
Daily Weather as of 7:00am	Sunny	Sunny
Low Temperature (F)	32	37
High Temperature (F)	55	59
Ground Wind Speed (MPH):	7 mph	9 mph
Precipitation (in)	0.00	2%
November Precip Total (In)	1.00	

Daily Safety Topics

Signing into a work area- When we visit a job area let's make sure to take the time to review JSA and sign in to the log. This applies to everyone at every level from Supervision, craft, client, inspectors, PM's, APM's' FE's an, etc.. If you are stepping into someone's work area you have an obligation to sign in regardless of the time spent in the area.

Housekeeping and Material Control

- Keep work areas free of trip hazards.
- Secure tools and materials to prevent dropped objects.

Site Notes

Tuesday, November 17, 2026

	ACTIVITY	LAST WORKING DAY Monday, November 16, 2026 LOCATION(S)	TODAY Tuesday, November 17, 2026 LOCATION(S)	NEXT WORKING DAY Wednesday, November 18, 2026 LOCATION(S)
Misc	Misc.			
Public Roads	Strip Public Road Radii			
	Mowing			
	Stone Public Road Radii	P32 (1000N RD / CH 13 -- NW)	P32 (1000N RD / CH 13 -- NW)	P32 (1000N RD / CH 13 -- NW)
Access Roads	Strip Access Road			
	Cement Stabilization			
	Stone Access Road	T84	T96, T82	
	Strip Access Road Radii	T77, T53	T51, T47 (additional work)	
	Stone Access Road Radii		T59, T53	T51, T47 (additional work)
Foundations	Strip Sites	T17	T17, T77	
	Geo-Piers			
	Excavate Foundations	T02	T03	T78
	Mud Mat		T02	T03
	Rebar Delivery	T88	T92	T86
	Rebar Bottom Mat	T88	T92	T86
	Anchor Bolt Build	T59	T52	T45
	Anchor Bolt Set	T88	T92	T86
	Rebar Top Mat		T88	T92
	Pour Base	T51	T53	T81
	Rebar Pedestal		T51	T53
	Form Pedestal		T51	T53
	Pour Pedestal	T47		T51
	Strip Pedestal	T06	T47	
	Backfill Foundation	T06, (f) T23	(c)T06, (s)T29	(c)T06, (c)T29
	Crane Pad Subgrade	T06, (f) T23	(c)T06, (s)T29	(c)T06, (c)T29
	Crane Pad Stabilization			
	Crane Pad Stone			
	Set Load Spreader Plate			
	Set Grout Forms			

WHITE CONSTRUCTION
a MasTec company

Quantity Tracking

QTY LAST WORKDAY	QTY TO DATE	UNIT	TOTAL QTY	% COMPLETE
	15	EA	35	42.9%
	13	EA	35	37.1%
	78138	LF	161120	48.5%
	79270.5	LF	161120	49.2%
1	61659.5	LF	161120	38.3%
2	64	EA	140	45.7%
	61	EA	140	43.6%
	50	EA	105	47.6%
	6	EA	14	42.9%
1	43	EA	105	41.0%
	41	EA	105	39.0%
1	30	EA	105	28.6%
1	30	EA	105	28.6%
1	37	EA	105	35.2%
1	30	EA	105	28.6%
	30	EA	105	28.6%
1	27	EA	105	25.7%
	27	EA	105	25.7%
	27	EA	105	25.7%
1	26	EA	105	24.8%
1	25	EA	105	23.8%
1	24	EA	105	22.9%
1	21	EA	105	20.0%
	18	EA	105	17.1%
	7	EA	105	6.7%
	0	EA	105	0.0%
	0	EA	105	0.0%

Site Information

Manpower

18	White Construction Management
45	White Construction Operators
25	White Construction Laborers
16	White Construction Ironworkers
0	White Construction Millwright
3	White Construction Electrician
15	Dunn Company
8	West Wind
0	Tobey Construction & Cartage
0	KVCC
6	Prairie Materials
19	JF Edwards
19	JF Edwards
5	Keeley
179	**Total**

Equipment

48	Pickup Trucks
3	Dozers
5	Skid Steers
0	Rollers
1	Graders
1	Cargo Trailers
0	Reclaimer Stabilizer
3	Excavators
1	Smooth Drum Roller
13	Trailers
2	Water Trucks
1	Sheepfoot roller
78	**Total**

Qty Executed	Completion Certificates
0/20	WTG Civil Works Completion
0/105	WTG Foundation Completion
0/105	WTG Mechanical Completion
0/20	Collection Circuit Mechanical Completion
0/1	Substation Mechanical Completion
0/1	Electrical Substantial Completion
0/1	O&M Building Substantial Completion
0/1	Final Completion

Plan of the Day (POD) Report

17-Nov-2026

PANTHER GROVE WIND ENERGY FACILITY

Weather Notes: Rain out on 10-15	LAST WORKING DAY	TODAY	NEXT WORKING DAY	2-Day Lookahead
	52° / 35° Temp Range	55° / 37° Temp Range	59° / 40° Temp Range	56° / 45° Temp Range
	None Precipitation	None Precipitation	None Precipitation	12% | 0.00 in | None Precipitation
	None | None Lighting Risk	None | None Lighting Risk	None | None Lighting Risk	None | None Lighting Risk
	None | 0% | None Severe Forcast	None | 0% | None Severe Forcast	None | 0% | None Severe Forcast	None | 0% | None Severe Forcast
	7.2 Max Wind	11.7 Max Wind	17.8 Max Wind	16.5 Max Wind
	13 Max Gust	27.3 Max Gust	38.7 Max Gust	38 Max Gust
(S) Start (C) Continue (F) Finish	Monday, November 16, 2026	Tuesday, November 17, 2026	Wednesday, November 18, 2026	Thursday, November 19, 2026
	LOCATION(S)	LOCATION(S)	LOCATION(S)	LOCATION(S)
	Road Repening	Road Repening	Road Repening	Road Repening

Today's Notes

Active Cure	Date	Day	Cure		
CH8:CH16-400E	10/23	25	10/30		
N/A					
N/A					
N/A					
N/A					

Manpower	Scope	QTY
Dunn Company	Agg Surface, Earthwork	15
Tobey's Constr.	Pipe Culvert	0
KVCC	Agg Surface	0
Millennia	QC	0
Material Serv. Test.	QC	0
Beniach	Oil and Chip	0

Notes:

Box Culvert: In procurement

Pipe Culvert: Ongoing

Agg Widening: On hold

Profile Adj./Add Rock: On hold

Pulverization: on hold

Stabilization: on hold

Agg Surface: on hold

Oil and Chip: on hold

Earthwork: on hold

Seeding: on hold

HMA: On hold until IDOT permits are in place.

Punchlist: On going

Long Duration Road Closures

Short Duration Road Closures

	LAST WORKING DAY	TODAY	NEXT WORKING DAY	2-Day Lookahead
Short Duration Road Closures	☑ 00E:CH8-1300N 11/16/2026 ☑ 700E:CH8-1300N 11/16/2026 ☑ CH8:600E-CH13 11/16/2026 ☑ CH8:CH13-800E 11/16/2026 ☑ CH13:1100N-CH8 11/16/2026	☑ 1300N:00E-100E 11/17/2026 ☑ 1400N:400E-500E 11/18/2026 ☑ 1400N:CH8-400E 11/18/2026 ☑ 400E:1400N-1500N 11/18/2026 ☑ 400E:1300N-1400N 11/18/2026 ☑ 00E:1300N-1400N 11/23/2026 ☑ 00E-CH8-1300N 11/20/2026 ☑ 700E:CH8-1300N 11/17/2026 ☑ CH8:600E-CH13 11/17/2026 ☑ CH8:CH13-800E 11/17/2026 ☑ CH13:1100N-CH8 11/17/2026	☑ 1400N:400E-500E 11/18/2026 ☑ 1400N:CH8-400E 11/18/2026 ☑ 400E:1400N-1500N 11/18/2026 ☑ 400E:1300N-1400N 11/18/2026 ☐ 00E:1300N-1400N 11/23/2026 ☑ 00E-CH8-1300N 11/20/2026	☑ 1000N:00E-100E ☐ 00E:1300N-1400N 11/23/2026 ☑ 00E-CH8-1300N 11/20/2026

		QTY Last Work Day	QTY Complete	Unit	Total QTY	% Complete	LAST WORKING DAY	TODAY	NEXT WORKING DAY	2-Day Lookahead
Public Road Improvements	Box Culvert	0.0	1.0	EA	15.0	6.7%				
	Pipe Culvert	1.0	114.0	EA	222.0	51.4%	F 141 C 26 Concrete Pour	S 153 C 26 Wreck forms S 143 S 142 S 141	C 143 C 142 C 141	C 143 C 142 C 141
	Aggregate Widening	0.0	23.0	Mi	75.0	30.7%				
	Prof. Adj.	0.0	12.0	EA						
	Pulverization	0.0	23.5	Mi	75.0	31.3%				
	Stabilization	0.0	23.5	Mi	75.0	31.3%				
	Agg Surface	0.0	23.5	Mi	75.0	31.3%				
	Oil and Chip	0.0	23.5	Mi	75.0	31.3%				
	Earthwork	0.0	23.5	Mi	75.0	31.3%				
	Seeding	0.0	23.5	Mi	75.0	31.3%				
	Punchlist	0.0	23.5	Mi	75.0	31.3%				
	HMA	0.0	7.0	EA	17.0	41.2%		S 210/211 Mill&Patch S 1400N&400E INT Mill&Patch	C 210/211 Mill&Patch C 1400N&400E INT Mill&Patch	
	M120 Cold Patch Install	0.0	0.0	EA	17.0					S Field Tile @ culvert 90
Site	Crane Pad	0.0	15.0	EA	109.0	13.8%				
	Access Road	0.0	43.0	EA	109.0	39.4%				

		Panther Grove II Wind Project				***Substation***			
	Monday, November 16, 2026	***Tuesday, November 17, 2026***	***Wednesday, November 18, 2026***	**Quantity Completed Yesterday**	**Complete To Date**	**Remaining**	**Unit**	**Quantity To Be Complete**	**% Complete**
Activity									
Yard / Receiving									
Substation									
T-Line									
T-Line Foundations	Drill and Pour P13	Drill and Pour P44	Drill and Pour P52	0	12	10	ea.	22	54.5%
Foundations	Wreck Forms	Excavations of North and South Cotainment	Finish installing containment w/ liner			0	ea.		#DIV/0!
Below Grade Conduit						0	ft		#DIV/0!
Below Grade Grounding						0	ft		#DIV/0!
Trenwa						0	Sections		#DIV/0!
Steel						0	ea.		#DIV/0!
Equipment set						0	ea.		#DIV/0!
Control House						1	ea.		#DIV/0!
Control Cable Pull						0	ft.		#DIV/0!
Control House Terminations						0	ea.		#DIV/0!
Field Terminations						0	ea.		#DIV/0!
MPT						0	ea.		#DIV/0!
Bus						0	ft.		#DIV/0!
Jumpers						0	Sets		#DIV/0!
Testing						0	ea.		#DIV/0!
Switches						0	ea.		#DIV/0!
Insulators						0	ea.		#DIV/0!
Arrestors						0	ea.		#DIV/0!
Fuse Cutout						0	ea.		#DIV/0!
Fence						0	ft.		#DIV/0!
Lights						0	ea.		#DIV/0!
Misc.						0	ea.		#DIV/0!


JF Edwards Man Power		**JF Edwards Equipment Onsite**			**General Notes:**	
Company	**Quantity**					
Management	1					
Craft						
Subcontractor						
Keeley Man Power		**Equipment Onsite**			**General Notes:**	
Management	2	2 Excavators				
Craft	15	Roller				
Subcontractor		Compactor				
		2 Skid Steer				
		Drill Rig				
		Front Loader				


Panther Grove II Wind Project

Activity	Monday, November 16, 2026	Tuesday, November 17, 2026	Wednesday, November 18, 2026	Quantity Completed Yesterday	Complete To Date	Remaining	Unit	Quantity To Be Complete	% Complete
Collection									
Misc.									
Bottom Ground	T88	T92	T86	1	31	74	ea.	105	29.5%
Top Ground		T88	T92	0	30	75		105	28.57%
Conduit		T88	T92	0	30	75		105	28.57%
Directional Boring#1	5A-01, OM-01	SUB Road Bores	SUB Road Bores	2	32	264		296	10.81%
Trenching #1	2ASP10 to T37 and 2ASP09 to 2ASP08	2ASP09 to 2ASP08	T27 to 1BSP09	1742	17488	740661		758149	2.31%

JF Edwards Man Power	JF Edwards Equipment Onsite			General Notes:
20	Pick-up Truck			
	Trailer			

				General Notes:

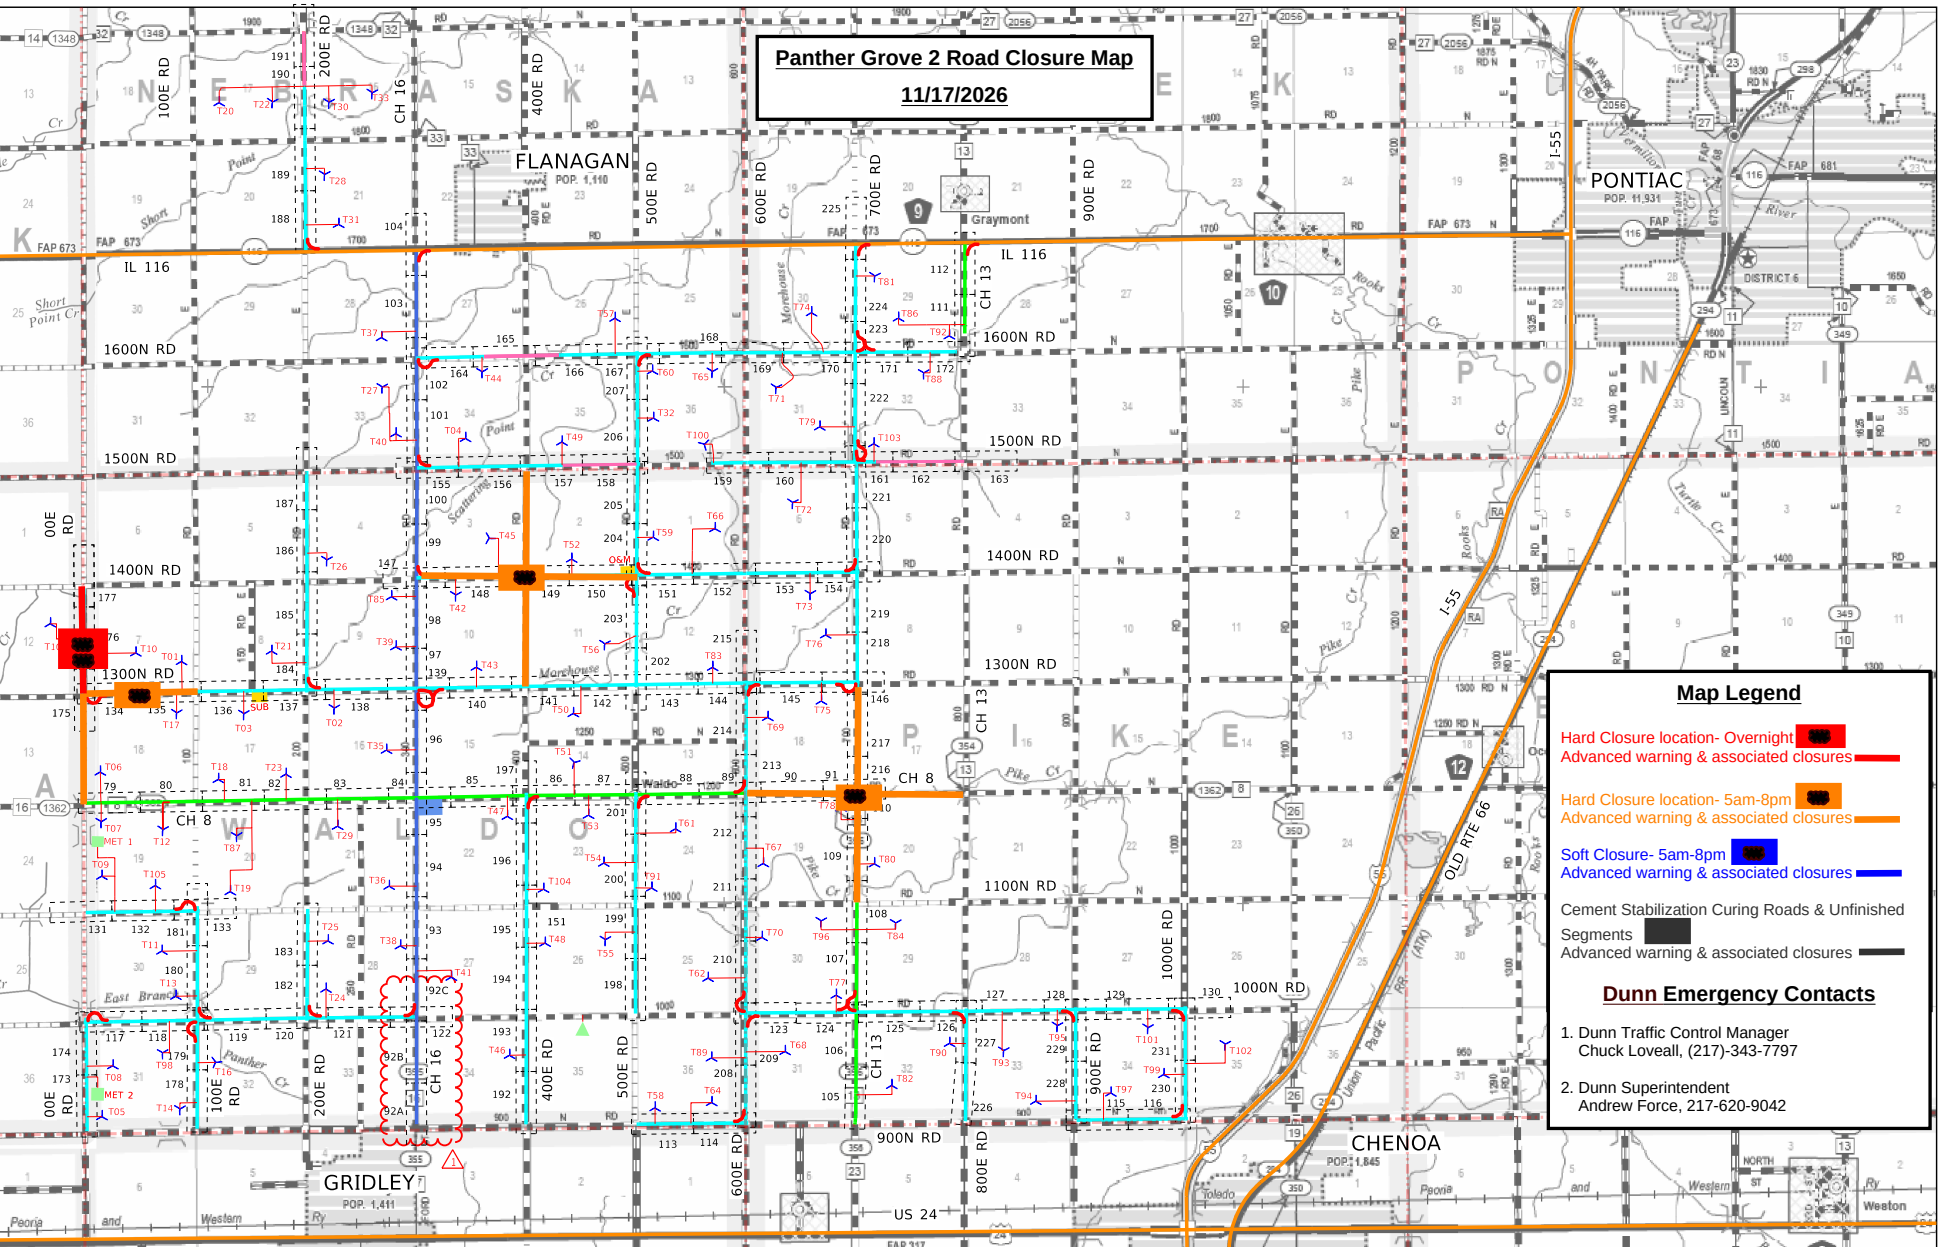
Panther Grove 2 Road Closure Map
11/17/2026
Map Legend
Hard Closure location- Overnight
Advanced warning & associated closures
Hard Closure location- 5am-8pm
Advanced warning & associated closures
Soft Closure- 5am-8pm
Advanced warning & associated closures
Cement Stabilization Curing Roads & Unfinished Segments
Advanced warning & associated closures
Dunn Emergency Contacts
1. Dunn Traffic Control Manager
Chuck Loveall, (217)-343-7797
2. Dunn Superintendent
Andrew Force, 217-620-9042
FLANAGAN
POP. 1,110
PONTIAC
POP. 11,931
GRIDLEY
POP. 1,411
CHENOA
POP. 1,845
IL 116
1600N RD
1500N RD
1400N RD
1300N RD
1100N RD
1000N RD
900N RD
CH 8
CH 13
CH 16
US 24
I-55
OLD RTE 66
100E RD
200E RD
400E RD
500E RD
600E RD
700E RD
800E RD
900E RD
1000E RD

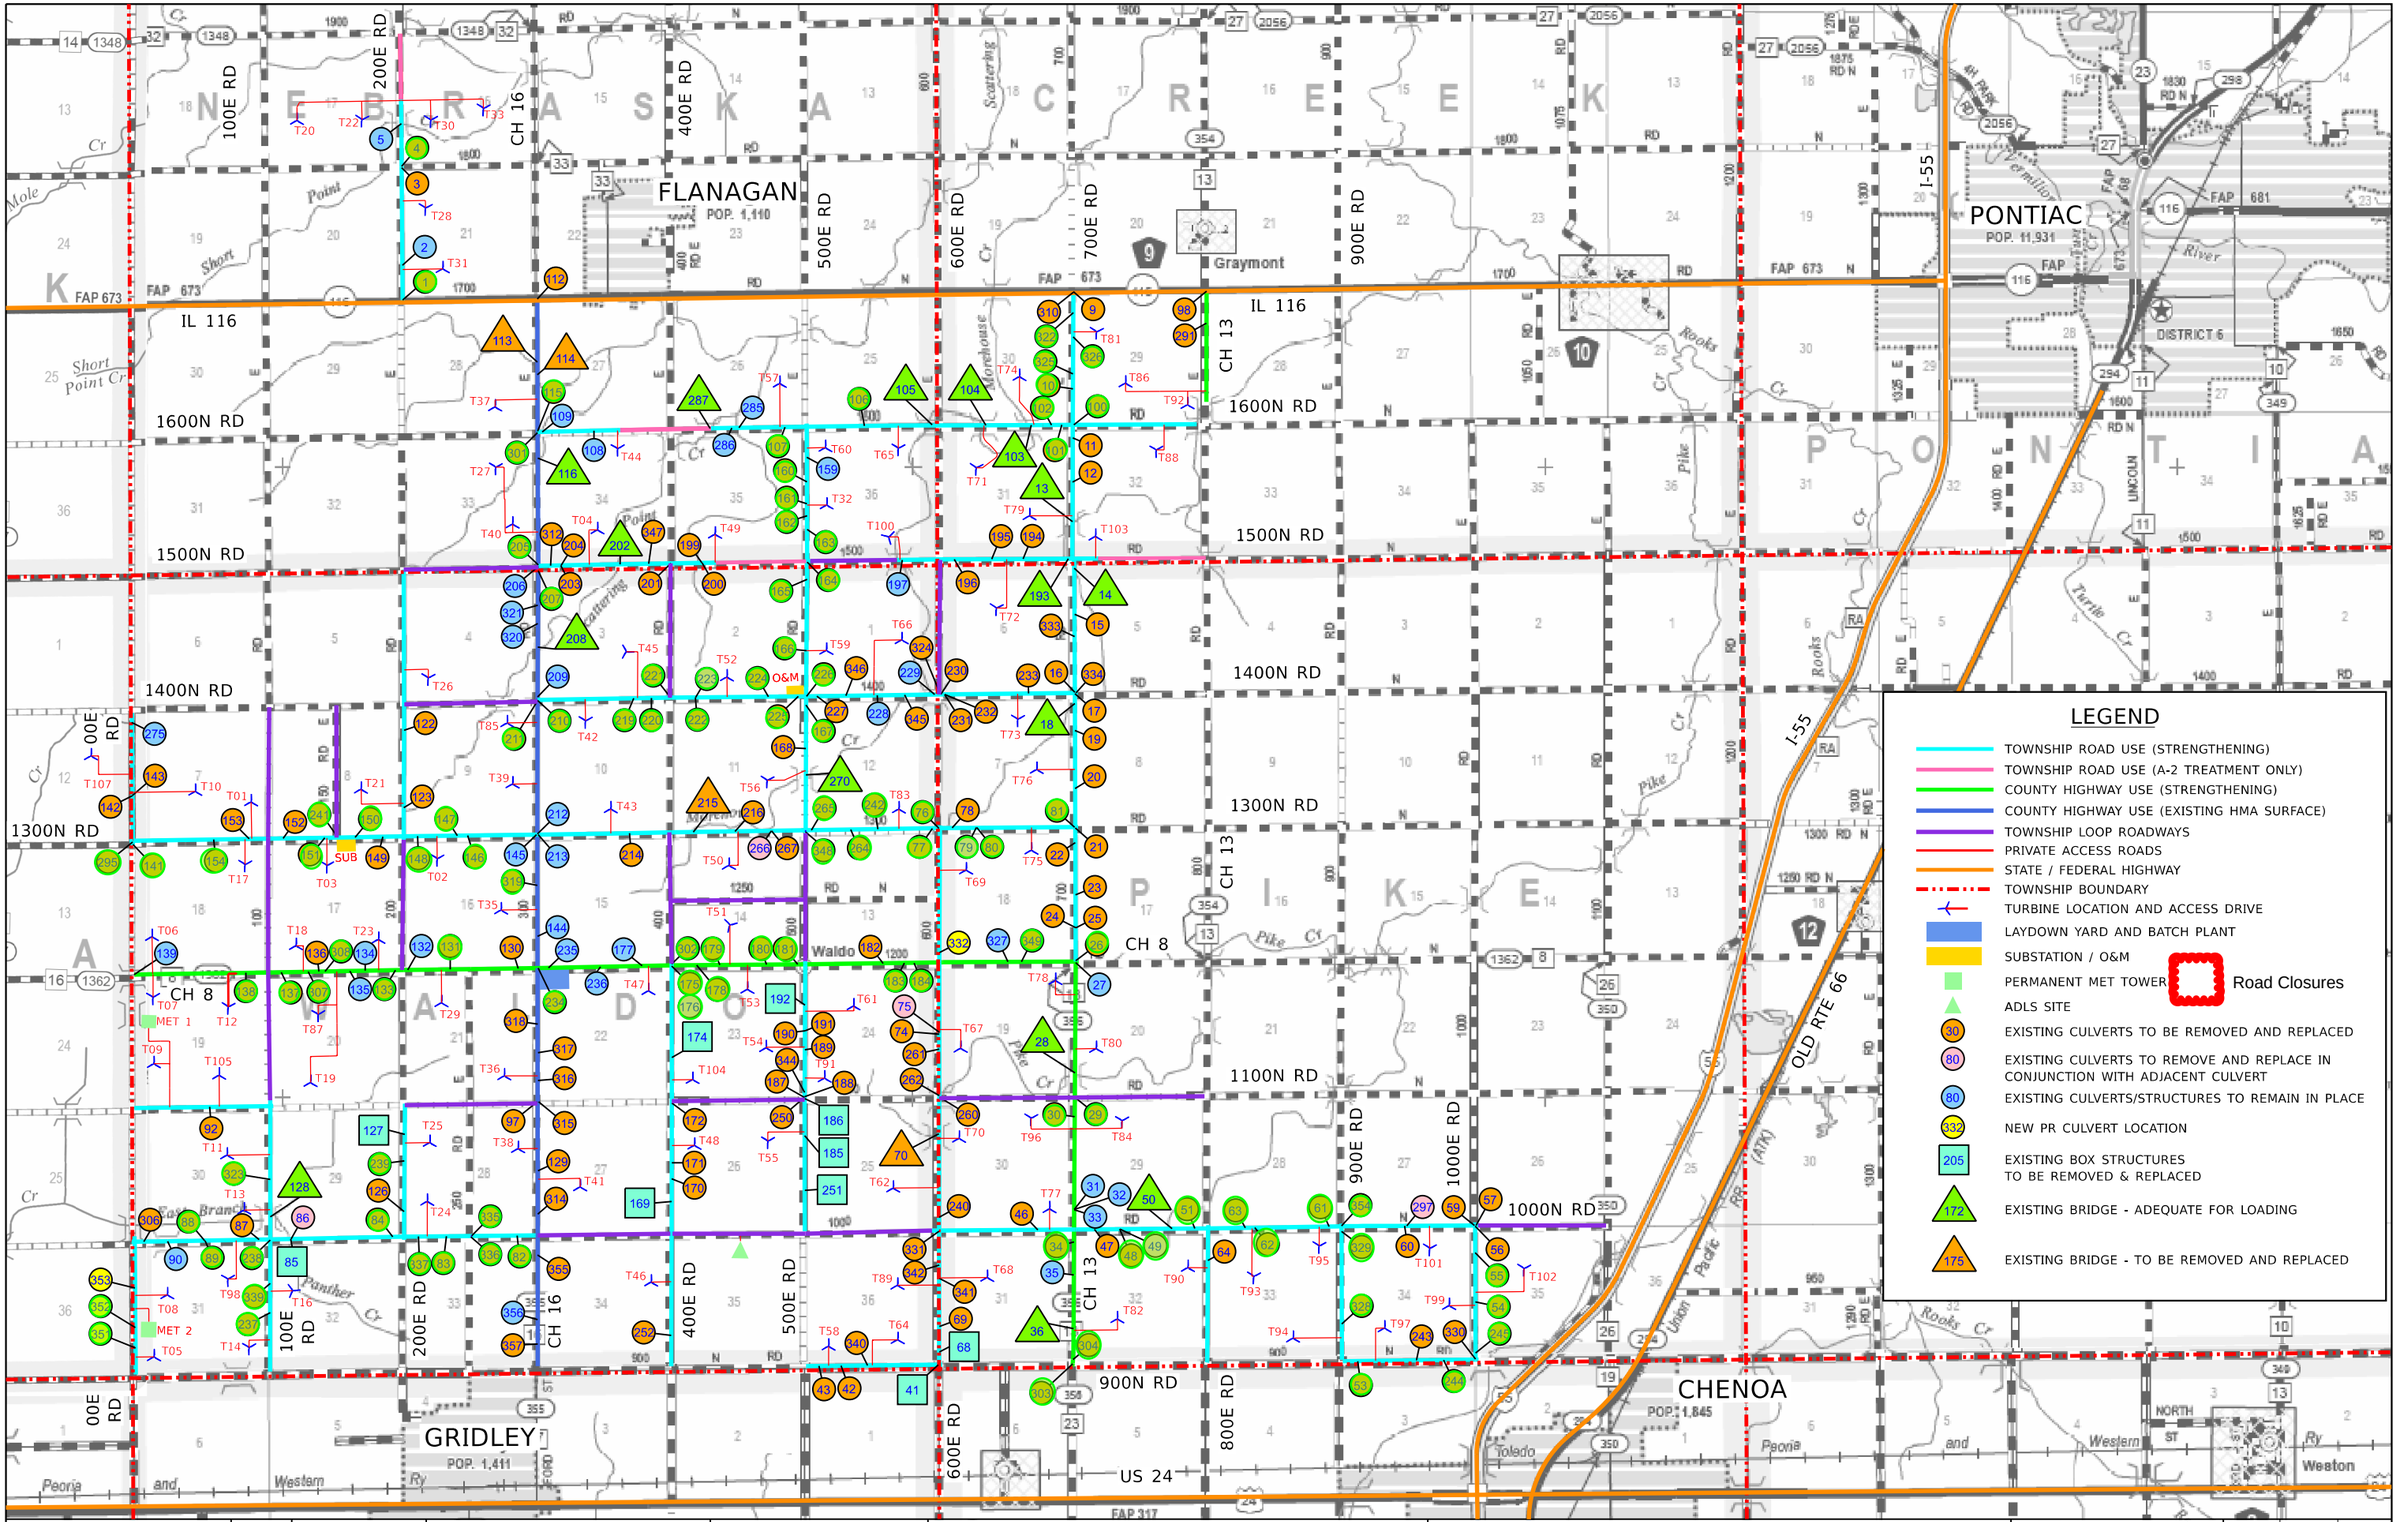

REV	DATE	DESCRIPTION
1	4/10/2026	REV 1
00	2/20/2026	IFC SUBMITTAL

DESIGNED - JDA
DRAWN - DRR/LNS
CHECKED - ML
DATE - 04/14/2026

PANTHER GROVE 2 WIND PROJECT
LIVINGSTON COUNTY, ILLINOIS

EXHIBIT A – PROJECT LAYOUT MAP (REVISION 1)

SCALE: N.T.S. | SHEET 1 OF 1 SHEETS | STA. | TO STA.

Farnsworth GROUP
100 WALNUT ST #200
PEORIA, ILLINOIS 61602
(309) 689-9888 / Info@f-w.com

TOTAL SHEETS	SHEET NO.	REVISION NO.