Panther Grove 2

	19-Nov-26	Today
Daily Weather as of 7:00am	Sunny	Sunny
Low Temperature (F)	45	46
High Temperature (F)	63	71
Ground Wind Speed (MPH):	15 mph	13 mph
Precipitation (in)	0.0	3%
November Precip Total (In)	1.0	

Daily Safety Topics

Visitors on Job Site: Visitors are not part of the active construction crew and may not recognize changing jobsite hazards. Protect visitors by keeping them out of work zones unless they are authorized, briefed, and escorted as required.

Communication - Make sure there is good communication between different crews when working within the same area. Ensure you know what task they are completing with their hazards, and they are aware of yours.

Site Notes

Friday, November 20, 2026

	ACTIVITY	LAST WORKING DAY Thursday, November 19, 2026 LOCATION(S)	TODAY Friday, November 20, 2026 LOCATION(S)	NEXT WORKING DAY Saturday, November 21, 2026 LOCATION(S)
Misc	Misc.			
Public Roads	Strip Public Road Radii	P16 (1300N RD / 200E RD)	P32 (1000N RD / CH 13 -- NW) P16 (1300N RD / 200E RD)	P32 (1000N RD / CH 13 -- NW) P16 (1300N RD / 200E RD)
	Mowing			
	Stone Public Road Radii	P32 (1000N RD / CH 13 -- NW)	P32 (1000N RD / CH 13 -- NW) P16 (1300N RD / 200E RD)	P32 (1000N RD / CH 13 -- NW) P16 (1300N RD / 200E RD)
Access Roads	Strip Access Road	T09, MET Tower		
	Cement Stabilization		T09, MET Tower	
	Stone Access Road			
	Strip Access Road Radii			
	Stone Access Road Radii	T59, T53, T57	T47, T51, T53	
Foundations	Strip Sites	T09, T77	T09, T77	
	Geo-Piers			
	Excavate Foundations	T80	T96	
	Mud Mat		T78	
	Rebar Delivery	T74	T71	
	Rebar Bottom Mat	T74	T71	
	Anchor Bolt Build	T42	T02	
	Anchor Bolt Set	T74	T71	
	Rebar Top Mat	T86	T74	
	Pour Base	T88	T92	T86
	Rebar Pedestal	T81	T81	
	Form Pedestal	T81	T81	
	Pour Pedestal	T53	T53	T88
	Strip Pedestal	T51	T51	
	Backfill Foundation	T47	T51, T53	T51, T53
	Crane Pad Subgrade	T47	T51, T53	T51, T53
	Crane Pad Stabilization	T06, T19, T87		
	Crane Pad Stone			
	Set Load Spreader Plate			
	Set Grout Forms			

WHITE CONSTRUCTION
a MasTec company

Quantity Tracking

QTY LAST WORKDAY	QTY TO DATE	UNIT	TOTAL QTY	% COMPLETE
	15	EA	35	42.9%
	13	EA	35	37.1%
2,330	80468	LF	161120	49.9%
	79270.5	LF	161120	49.2%
	65954.5	LF	161120	40.9%
	64	EA	140	45.7%
2	61	EA	140	43.6%
	53	EA	105	50.5%
	6	EA	14	42.9%
1	46	EA	105	43.8%
	45	EA	105	42.9%
1	33	EA	105	31.4%
1	33	EA	105	31.4%
1	41	EA	105	39.0%
1	33	EA	105	31.4%
1	32	EA	105	30.5%
1	30	EA	105	28.6%
1	29	EA	105	27.6%
1	29	EA	105	27.6%
1	28	EA	105	26.7%
1	27	EA	105	25.7%
1	26	EA	105	24.8%
1	23	EA	105	21.9%
	18	EA	105	17.1%
	7	EA	105	6.7%
	0	EA	105	0.0%
	0	EA	105	0.0%

Site Information

Manpower

18	White Construction Management
45	White Construction Operators
25	White Construction Laborers
17	White Construction Ironworkers
0	White Construction Millwright
3	White Construction Electrician
15	Dunn Company
8	West Wind
0	Tobey Construction & Cartage
0	KVCC
6	Prairie Materials
19	JF Edwards
19	JF Edwards
5	Keeley
180	**Total**

Equipment

48	Pickup Trucks
3	Dozers
5	Skid Steers
0	Rollers
1	Graders
1	Cargo Trailers
0	Reclaimer Stabilizer
3	Excavators
1	Smooth Drum Roller
13	Trailers
2	Water Trucks
1	Sheepfoot roller
78	**Total**

Qty Executed	Completion Certificates
0/20	WTG Civil Works Completion
0/105	WTG Foundation Completion
0/105	WTG Mechanical Completion
0/20	Collection Circuit Mechanical Completion
0/1	Substation Mechanical Completion
0/1	Electrical Substantial Completion
0/1	O&M Building Substantial Completion
0/1	Final Completion

Plan of the Day (POD) Report

20-Nov-2026

PANTHER GROVE WIND ENERGY FACILITY

Weather Notes: Rain out on 10-15				
	66° / 43° Temp Range	66° / 42° Temp Range	64° / 49° Temp Range	59° / 38° Temp Range
	None Precipitation	None Precipitation	12% | 0.00 in | None Precipitation	46% | 0.13 in | 1 AM - 6 PM Precipitation
	None | None Lighting Risk	None | None Lighting Risk	None | None Lighting Risk	None | None Lighting Risk
	None | 0% | None Severe Forcast	None | 0% | None Severe Forcast	None | 0% | None Severe Forcast	None | 0% | None Severe Forcast
	17.2 Max Wind	13.2 Max Wind	16.1 Max Wind	17.7 Max Wind
	30 Max Gust	33.3 Max Gust	32.2 Max Gust	28.2 Max Gust

(S) Start
(C) Continue
(F) Finish

LAST WORKING DAY	TODAY	NEXT WORKING DAY	2-Day Lookahead
Thursday, November 19, 2026	Friday, November 20, 2026	Saturday, November 21, 2026	Sunday, November 22, 2026

Today's Notes

Active Cure	Date	Day	Cure		
CH8:CH16-400E	10/23	28	10/30		
N/A					
N/A					
N/A					
N/A					

Manpower	Scope	QTY
Dunn Company	Punchlish	6
Tobey's Constr.	Pipe Culvert	6
KVCC	HMA	4
Millennia	QC	0
Material Serv. Test.	QC	0
Beniach	Oil and Chip	0

Notes:
Box Culvert: In procurement

Pipe Culvert: Ongoing

Agg Widening: On hold

Profile Adj./Add Rock: On hold

Pulverization: on hold

Stabilization: on hold

Agg Surface: on hold

Oil and Chip: on hold

Earthwork: on hold

Seeding: on hold

HMA: On hold until IDOT permits are in place.

Punchlist: On going

	LOCATION(S) Road	Repening	LOCATION(S) Road	Repening	LOCATION(S) Road	Repening	LOCATION(S) Road	Repening
Long Duration Road Closures								
Short Duration Road Closures	☑ 1000N:00E-100E	11/19/2026	☑ 1000N:00E-100E	11/19/2026				
	☐ 00E:1300N-1400N	11/23/2026	☐ 00E:1300N-1400N	11/23/2026	☐ 00E:1300N-1400N	11/23/2026	☐ 00E:1300N-1400N	11/23/2026
	☐ 00E-CH8-1300N	11/23/2026	☐ 00E-CH8-1300N	11/23/2026	☐ 00E-CH8-1300N	11/23/2026	☐ 00E-CH8-1300N	11/23/2026
	☐ 700E:CH8-1300N	11/23/2026	☐ 700E:CH8-1300N	11/23/2026	☐ 700E:CH8-1300N	11/23/2026		

			QTY Last Work Day	QTY Complete	Unit	Total QTY	% Complete			
Public Road Improvements	Box Culvert		0.0	1.0	EA	15.0	6.7%			
	Pipe Culvert	C 26 C 143 C 142 C 141	0.0	117.0	EA	222.0	52.7%	C 26 Backfill C 143 C 142 C 141	C 143 Strip Forms C 142 Strip Forms C 141	
	Aggregate Widening		0.0	23.0	Mi	75.0	30.7%			
	Prof. Adj.		0.0	12.0	EA					
	Pulverization		0.0	23.5	Mi	75.0	31.3%			
	Stabilization		0.0	23.5	Mi	75.0	31.3%			
	Agg Surface		0.0	23.5	Mi	75.0	31.3%			
	Oil and Chip		0.0	23.5	Mi	75.0	31.3%			
	Earthwork		0.0	23.5	Mi	75.0	31.3%			
	Seeding		0.0	23.5	Mi	75.0	31.3%			
	Punchlist		0.0	23.5	Mi	75.0	31.3%			
	HMA		0.0	7.0	EA	17.0	41.2%			
	Maintenance									
	M120 Cold Patch Install	F Field Tile @ culvert 90	0.0	0.0	EA	17.0		S Field Tile @ culvert 90		
Site	Crane Pad		0.0	15.0	EA	109.0	13.8%			
	Access Road		0.0	43.0	EA	109.0	39.4%			


		Panther Grove II Wind Project			Substation				
Activity	Thursday, November 19, 2026	Friday, November 20, 2026	Monday, November 23, 2026	Quantity Completed Yesterday	Complete To Date	Remaining	Unit	Quantity To Be Complete	% Complete
Yard / Receiving									
		Substation							
T-Line									
T-Line Foundations	Mobed to PS2, received material for slurry	Install CMPs for PS2 and PS4	Drill and pour PS2		13	9	ea.	22	59.1%
Foundations	Installed fabric, drain, and pea gravel on north mpt, excavated for liner in south mpt	Install fabric, drain, and pea gravel on south mpt	Install liner on north mpt			0	ea.		#DIV/0!
Below Grade Conduit			Install conduit in north mpt liner			0	ft		#DIV/0!
Below Grade Grounding	Installed 80' of ground grid under mpt liner			80	160	-160	ft		#DIV/0!
Trenwa						0	Sections		#DIV/0!
Steel						0	ea.		#DIV/0!
Equipment set						0	ea.		#DIV/0!
Control House						1	ea.		#DIV/0!
Control Cable Pull						0	ft.		#DIV/0!
Control House Terminations						0	ea.		#DIV/0!
Field Terminations						0	ea.		#DIV/0!
MPT						0	ea.		#DIV/0!
Bus						0	ft.		#DIV/0!
Jumpers						0	Sets		#DIV/0!
Testing						0	ea.		#DIV/0!
Switches						0	ea.		#DIV/0!
Insulators						0	ea.		#DIV/0!
Arrestors						0	ea.		#DIV/0!
Fuse Cutout						0	ea.		#DIV/0!
Fence						0	ft.		#DIV/0!
Lights						0	ea.		#DIV/0!
Misc.						0	ea.		#DIV/0!

JF Edwards Man Power		JF Edwards Equipment Onsite			General Notes:				
Company	Quantity								
Management	2								
Craft									
Subcontractor									

Keeley Man Power		Equipment Onsite			General Notes:				
Management	2	2 Excavators							
Craft	15	Roller							
Subcontractor		Compactor							
		2 Skid Steer							
		Drill Rig							
		Front Loader							

Panther Grove II Wind Project

Activity	Thursday, November 19, 2026	Friday, November 20, 2026	Saturday, November 21, 2026	Quantity Completed Yesterday	Complete To Date	Remaining	Unit	Quantity To Be Complete	% Complete
Collection									
Misc.									
Bottom Ground	T74	T71	No Work	1	33	72	ea.	105	31.4%
Top Ground	T86	T74	No Work	1	32	73		105	30.48%
Conduit	T86	T74	No Work	1	32	73		105	30.48%
Directional Boring#1	4A-02, 4B-02, 5A-02, Shot Out OM-02	SUB Road Bores	No Work	3	40	256		296	13.51%
Trenching #1	T27 to 1BSP08 & T27 to 1BSP09	T27 to 1BSP08 & T40 to 2BSP09	T40 to 2BSP10	2188	19948	738201		758149	2.63%
JF Edwards Man Power		**JF Edwards Equipment Onsite**			**General Notes:**				
20		Pick-up Truck							
		Trailer							
					General Notes:				

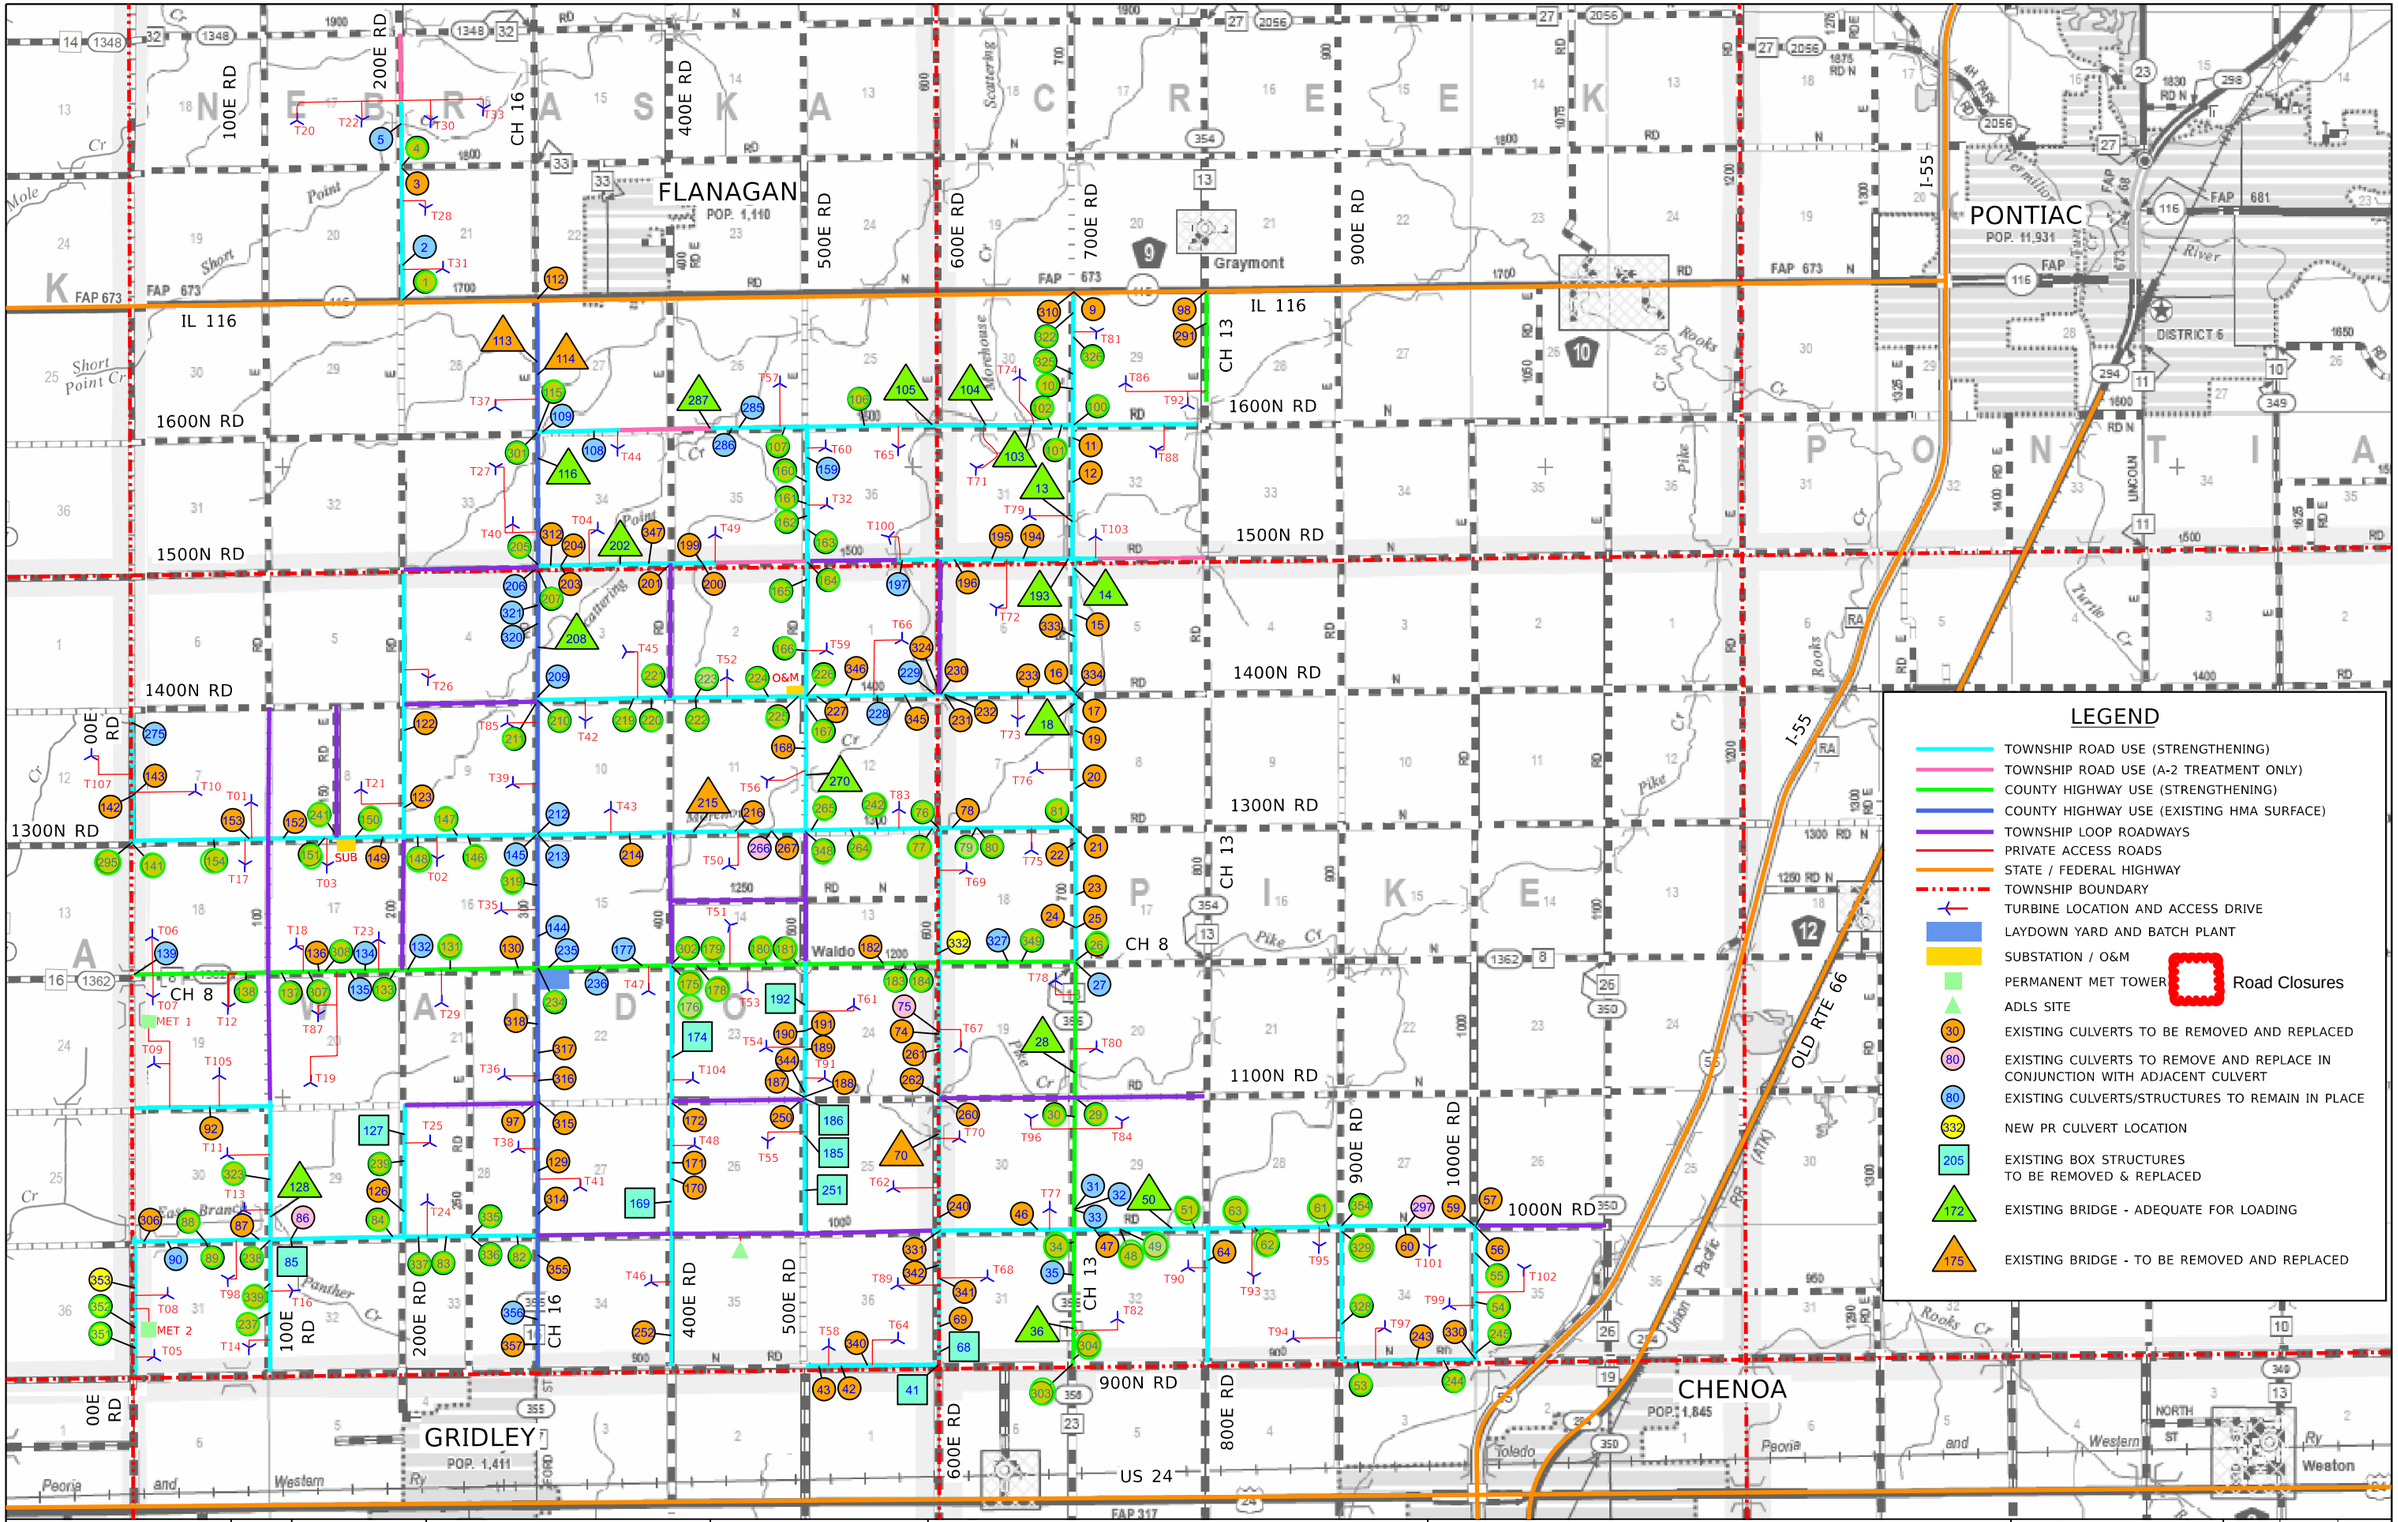

REV	DATE	DESCRIPTION
1	4/10/2026	REV 1
00	2/20/2026	IFC SUBMITTAL

DESIGNED - JDA
DRAWN - DRR/LNS
CHECKED - ML
DATE - 04/14/2026

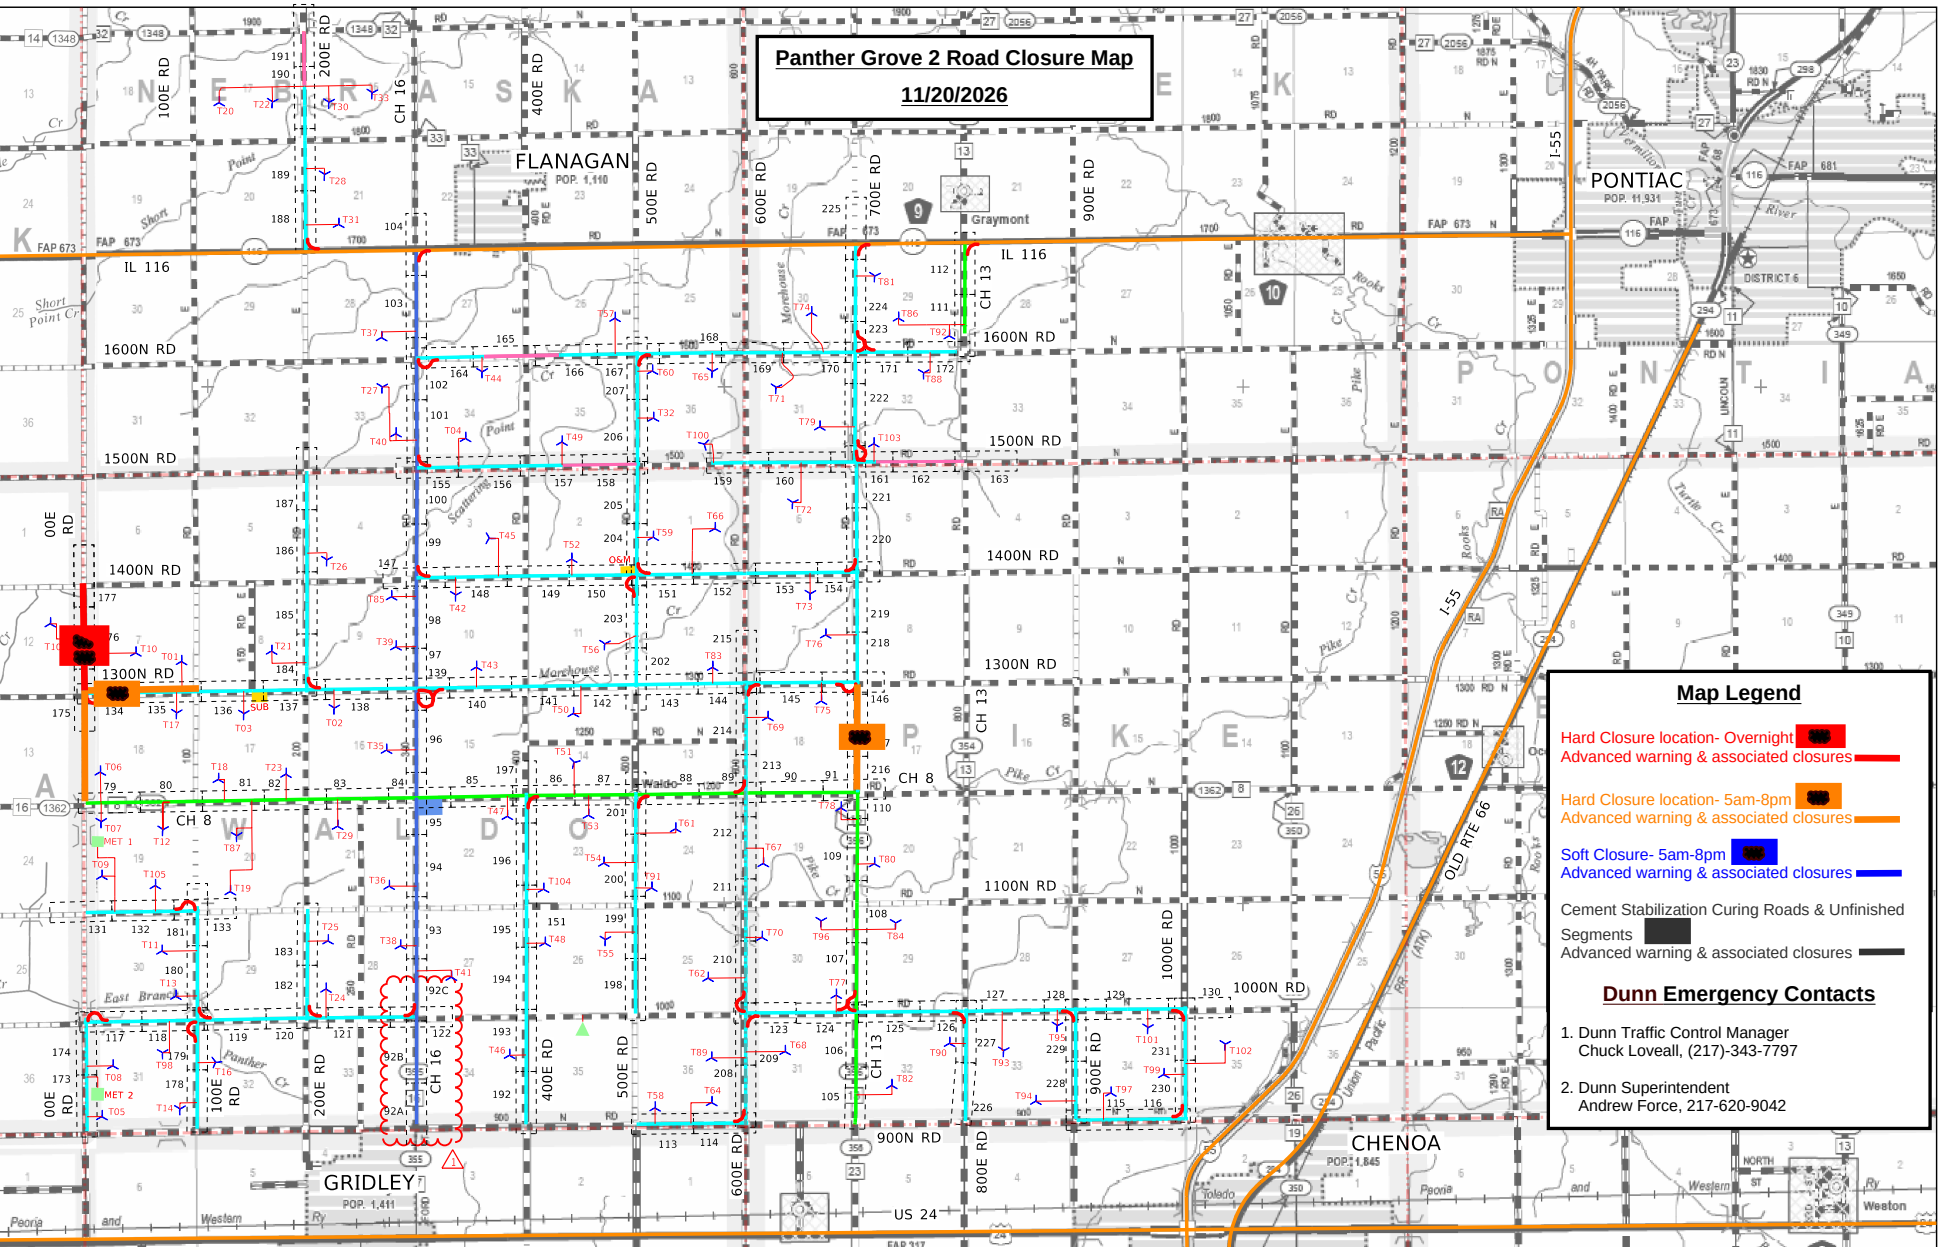
PANTHER GROVE 2 WIND PROJECT
LIVINGSTON COUNTY, ILLINOIS

EXHIBIT A – PROJECT LAYOUT MAP (REVISION 1)

SCALE: N.T.S. | SHEET 1 OF 1 SHEETS | STA. | TO STA.

Farnsworth GROUP
100 WALNUT ST #200
PEORIA, ILLINOIS 61602
(309) 689-9888 / Info@f-w.com

TOTAL SHEETS	SHEET NO.	REVISION NO.


Panther Grove 2 Road Closure Map
11/20/2026
Map Legend
Hard Closure location- Overnight
Advanced warning & associated closures
Hard Closure location- 5am-8pm
Advanced warning & associated closures
Soft Closure- 5am-8pm
Advanced warning & associated closures
Cement Stabilization Curing Roads & Unfinished Segments
Advanced warning & associated closures
Dunn Emergency Contacts
1. Dunn Traffic Control Manager
Chuck Loveall, (217)-343-7797
2. Dunn Superintendent
Andrew Force, 217-620-9042
FLANAGAN
POP. 1,110
PONTIAC
POP. 11,931
GRIDLEY
POP. 1,411
CHENOA
POP. 1,845
IL 116
1600N RD
1500N RD
1400N RD
1300N RD
1100N RD
1000N RD
900N RD
US 24
CH 8
CH 13
CH 16
100E RD
200E RD
400E RD
500E RD
600E RD
700E RD
800E RD
900E RD
1000E RD
I-55
OLD RTE 66
Graymont
DISTRICT 6
Waldo
Pike Cr
Panther Cr
Short Point Cr
Scattering Point
Morehouse
Rooks Cr
Turtle Cr
Peoria and Western Ry
Toledo Peoria and Western Ry
Union Pacific (ATK)