Panther Grove 2

	5-Nov-26	Today
Daily Weather as of 7:00am	Cloudy	Sunny
Low Temperature (F)	38	38
High Temperature (F)	52	52
Ground Wind Speed (MPH):	13 mph	13 mph
Precipitation (in)	0.00	2%
November Precip Total (In)	0.50	

Daily Safety Topics

Speed in and around site- Lets work together to make sure we are watching our speed around work areas, laydown yard, and access roads. Nothing is so important that we risk not going home safely or put someone else life in danger.

MUD/Site conditions- With the weather we have had lets make sure we avoid driving in the mud and when not possible if we do get mud into the road, we reach out to get the sweeper out. If we are hauling equipment or material around take some time to clean out any mud off trailer or bed that might fly off as well.

Site Notes

Friday, November 6, 2026

	ACTIVITY	LAST WORKING DAY Thursday, November 5, 2026 LOCATION(S)	TODAY Friday, November 6, 2026 LOCATION(S)	NEXT WORKING DAY Monday, November 9, 2026 LOCATION(S)	QTY LAST WORKDAY	QTY TO DATE	UNIT	TOTAL QTY	% COMPLETE
Substation	Substation	Excavate MPT 1, Flow Filled MPT 1		Excavate MPT 2, Flow Fill MPT 2			ACRE	TBD	
Public Roads	Strip Public Road Radii	P21 (CH 8 / 500E RD), P22 (CH 8 / 600E RD)	P21 (CH 8 / 500E RD), P22 (CH 8 / 600E RD)	P22 (CH 8 / 600E RD)		11	EA	35	31.4%
	Mowing								
	Stone Public Road Radii		P21 (CH 8 / 500E RD), P22 (CH 8 / 600E RD)	P21 (CH 8 / 500E RD), P22 (CH 8 / 600E RD)		11	EA	35	31.4%
Access Roads	Strip Access Road					75974	LF	161120	47.2%
	Cement Stabilization		T78, T80, T96	T84, T82		70772.5	LF	161120	43.9%
	Stone Access Road					58461.5	LF	161120	36.3%
	Strip Access Road Radii	T82, T96, T84, T78, T80			5	64	EA	140	45.7%
	Stone Access Road Radii					61	EA	140	43.6%
Foundations	Strip Sites	T56, T45	T02, T03		2	47	EA	105	44.8%
	Geo-Piers					6	EA	14	42.9%
	Excavate Foundations	T60	T32	T59	1	38	EA	105	36.2%
	Mud Mat	T57	T92	T60, T32	1	33	EA	105	31.4%
	Rebar Delivery		T06	T47		25	EA	105	23.8%
	Rebar Bottom Mat		T06	T47		25	EA	105	23.8%
	Anchor Bolt Build		T57	T86		32	EA	105	30.5%
	Anchor Bolt Set		T06	T47		25	EA	105	23.8%
	Bottom Grounding		T06	T47		25	EA	105	23.8%
	Top Grounding	T29	T06	T06, T47	1	25	EA	105	23.8%
	Rebar Top Mat	T29	T06	T47	1	25	EA	105	23.8%
	Base Conduit	T29	T06	T06, T47	1	25	EA	105	23.8%
	Pour Base	T23	T29		1	24	EA	105	22.9%
	Rebar Pedestal	T19	T23	T29	1	23	EA	105	21.9%
	Form Pedestal	T19	T23	T29	1	23	EA	105	21.9%
	Pour Pedestal	T87	T19	T23	1	22	EA	105	21.0%
	Strip Pedestal	T18	T87	T19	1	21	EA	105	20.0%
	Backfill Foundation			T07, T12		18	EA	105	17.1%
	Crane Pad Subgrade			T07, T12		18	EA	105	17.1%
	Crane Pad Stabilization					18	EA	105	17.1%
	Crane Pad Stone					5	EA	105	4.8%
	Set Load Spreader Plate					0	EA	105	0.0%
	Set Grout Forms					0	EA	105	0.0%
T-Line	Survey Layout					22	EA	88	25.0%
	Rebar								
	Misc.								
	Foundation	Drill and Pour P68, Mobe to P1	Drill and Pour P1, P2 Prep	Drill and Pour P2		5			
Collections	Bores	3B-18, 3B-19	3B-20	4A-18, 4A-17	2	18	EA	296	6.1%
	Trenching	T30 to T33	T28 to T30 Partial	T28 to 2ASP13	1914	7600	LF		
	Misc.					0	EA		

Quantity Tracking

WHITE CONSTRUCTION
a MasTec company

Site Information

Manpower

19	White Construction Management
47	White Construction Operators
26	White Construction Laborers
16	White Construction Ironworkers
0	White Construction Millwright
3	White Construction Electrician
40	Dunn Company
8	West Wind
4	Tobey Construction & Cartage
8	KVCC
6	Prairie Materials
19	JF Edwards
5	Keeley
201	**Total**

Equipment

48	Pickup Trucks
3	Dozers
5	Skid Steers
0	Rollers
1	Graders
1	Cargo Trailers
0	Reclaimer Stabilizer
3	Excavators
1	Smooth Drum Roller
13	Trailers
2	Water Trucks
1	Sheepfoot roller
78	**Total**

Qty Executed	Completion Certificates
0/20	WTG Civil Works Completion
0/105	WTG Foundation Completion
0/105	WTG Mechanical Completion
0/20	Collection Circuit Mechanical Completion
0/1	Substation Mechanical Completion
0/1	Electrical Substantial Completion
0/1	O&M Building Substantial Completion
0/1	Final Completion

Additional Comments

Plan of the Day (POD) Report

6-Nov-2026

PANTHER GROVE WIND ENERGY FACILITY

Weather Notes: Rain out on 10-15	LAST WORKING DAY		TODAY		NEXT WORKING DAY		2-Day Lookahead	
	50° / 41°	Temp Range	48° / 38°	Temp Range	49° / 35°	Temp Range	53° / 37°	Temp Range
	39% | 0.02 in | 5 PM - 9 PM	Precipitation	10% | 0.00 in | None	Precipitation	None	Precipitation	None	Precipitation
	None | None	Lighting Risk	None | None	Lighting Risk	None | None	Lighting Risk	None | None	Lighting Risk
	None | 0% | None	Severe Forcast	None | 0% | None	Severe Forcast	None | 0% | None	Severe Forcast	None | 0% | None	Severe Forcast
	17	Max Wind	16	Max Wind	8.4	Max Wind	4.6	Max Wind
	30	Max Gust	28.9	Max Gust	13.9	Max Gust	8.1	Max Gust
(S) Start (C) Continue (F) Finish	Thursday, November 5, 2026		Friday, November 6, 2026		Saturday, November 7, 2026		Sunday, November 8, 2026	
	LOCATION(S)		LOCATION(S)		LOCATION(S)		LOCATION(S)	
	Road	Repening	Road	Repening	Road	Repening	Road	Repening

Today's Notes

Active Cure	Date	Day	Cure		
CH8:CH16-400E	10/23	14	10/30		
N/A					
N/A					
N/A					
N/A					

Manpower	Scope	QTY
Dunn Company	Agg Surface, Earthwork	15
Tobey's Constr.	Pipe Culvert	0
KVCC	Agg Surface	0
Millennia	QC	0
Material Serv. Test.	QC	0
Beniach	Oil and Chip	0

Notes:

Box Culvert: In procurement

Pipe Culvert: Ongoing

Agg Widening: On hold

Profile Adj./Add Rock: On hold

Pulverization: on hold

Stabilization: on hold

Agg Surface: on hold

Oil and Chip: on hold

Earthwork: Using existing material where possible, brining new to locations as needed. Roads listed in punchwork section.

Seeding: Resuming this week

HMA: On hold until IDOT permits are in place.

Punchlist: On going

Long Duration Road Closures

☐	CH13:900N-1000N	11/2/2026
☐	CH13:1000N-1100N	11/2/2026
☐	CH13:1100N-CH8	11/2/2026
☐	CH8:CH13-600E	11/2/2026
☐	CH8:CH13-800E	11/2/2026
☐	700E:CH8-1300N	11/2/2026
☐	CH8:600E-500E	11/2/2026
☐	CH8:CH16-400E	11/2/2026

Short Duration Road Closures


☑	900N:900E-1000E	11/5/2026
☑	900N:1000E-1100E	11/5/2026
☑	1000E:900N-1000N	11/5/2026
☑	500E:1300N-1400N	11/6/2026

Public Road Improvements

	Road	Repening	QTY Last Work Day	QTY Complete	Unit	Total QTY	% Complete	Road	Repening	Road	Repening	Road	Repening
Box Culvert			0.0	1.0	EA	15.0	6.7%						
Pipe Culvert	F 54 F 55		1.0	108.0	EA	222.0	48.6%	S 167 S 167	Pipe Culv. field tile				
Aggregate Widening	Trenching		0.0	23.0	Mi	75.0	30.7%	MC-30 1000N:CH13-800E 1000N:800E-900E 10000N:900E-1000E 800E:900N-1000N 900E:900N-1000N 1000E:900N-1000N 900N:900E-1000E					
			0.0										
Prof. Adj.			0.0	12.0	EA								
Pulverization			0.0	23.5	Mi	75.0	31.3%						
Stabilization			0.0	23.5	Mi	75.0	31.3%						
Agg Surface			0.0	23.5	Mi	75.0	31.3%						
Oil and Chip			0.0	23.5	Mi	75.0	31.3%	S CH8:CH16-400E					
Earthwork			0.0	23.5	Mi	75.0	31.3%						
Seeding			0.0	23.5	Mi	75.0	31.3%						
Punchlist			0.0	23.5	Mi	75.0	31.3%						
HMA	S CH 8 Patches		0.0	7.0	EA	17.0	41.2%	C CH 8 Patches S CH 16 Patches	 113.210/211	CH 16 Patches	113.210/211		

Site

Crane Pad				12.0	EA	109.0	11.0%						
Access Road			0.0	40.0	EA	109.0	36.7%						

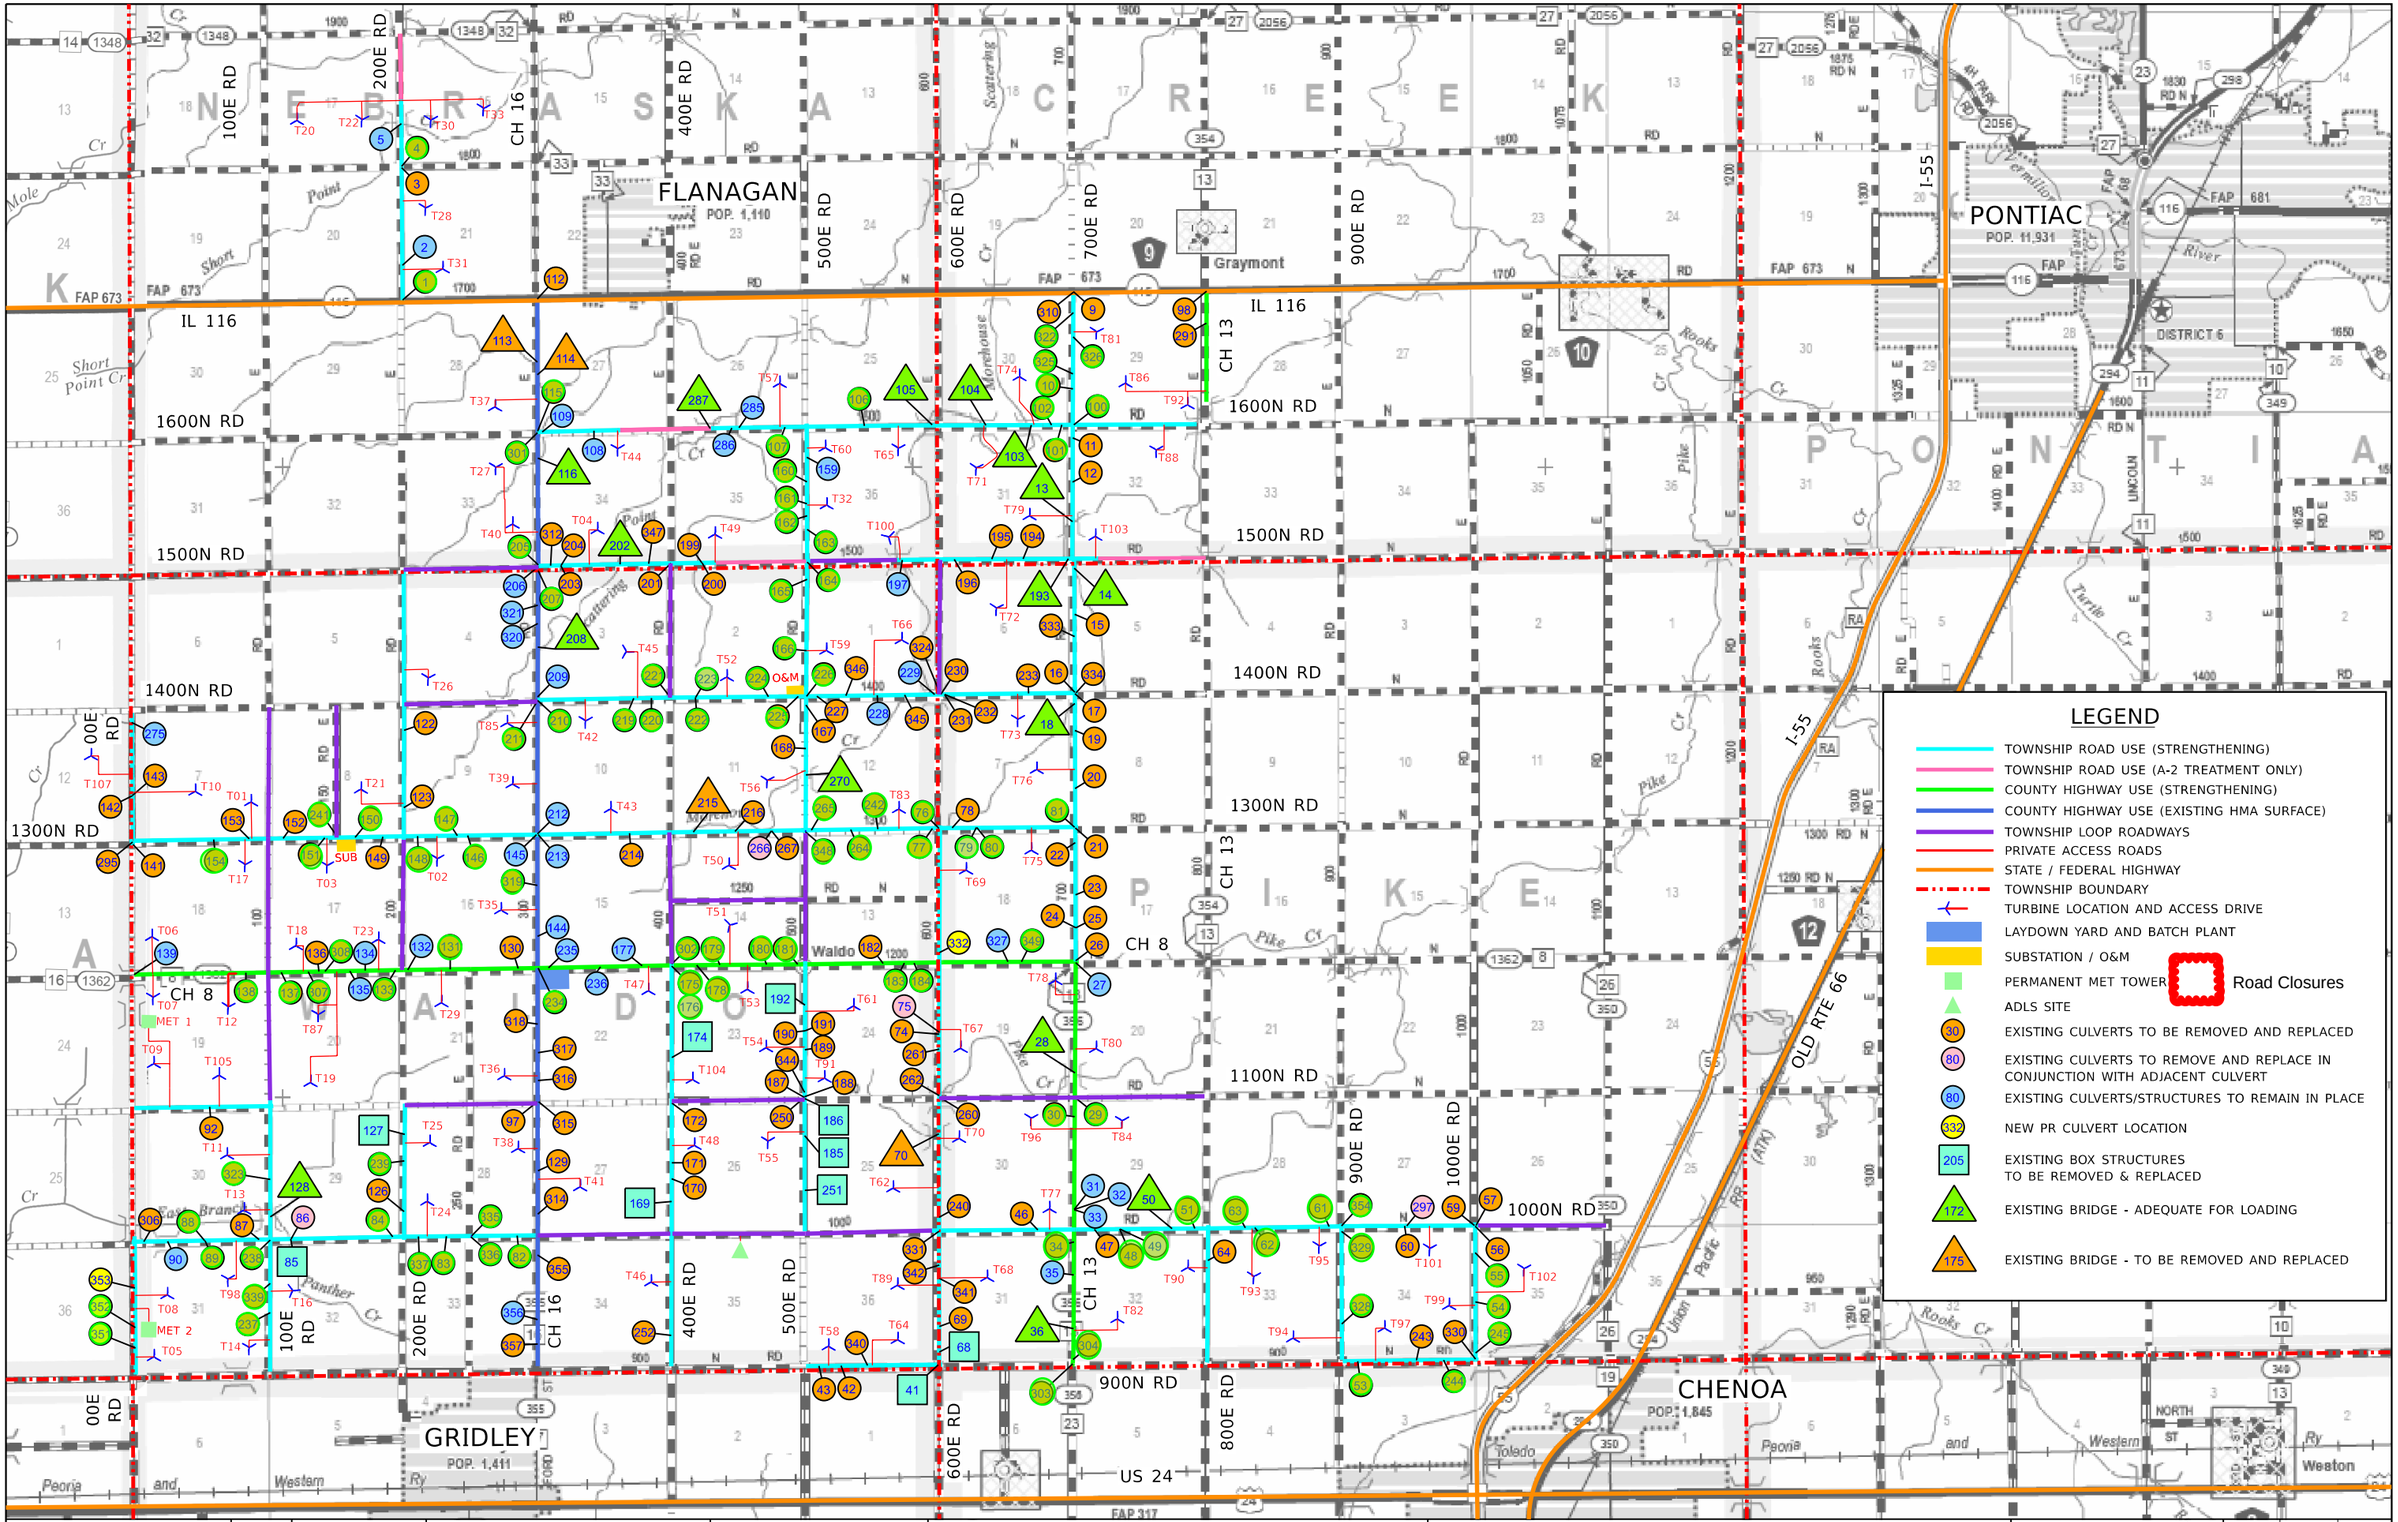

REV	DATE	DESCRIPTION
1	4/10/2026	REV 1
00	2/20/2026	IFC SUBMITTAL

DESIGNED - JDA
DRAWN - DRR/LNS
CHECKED - ML
DATE - 04/14/2026

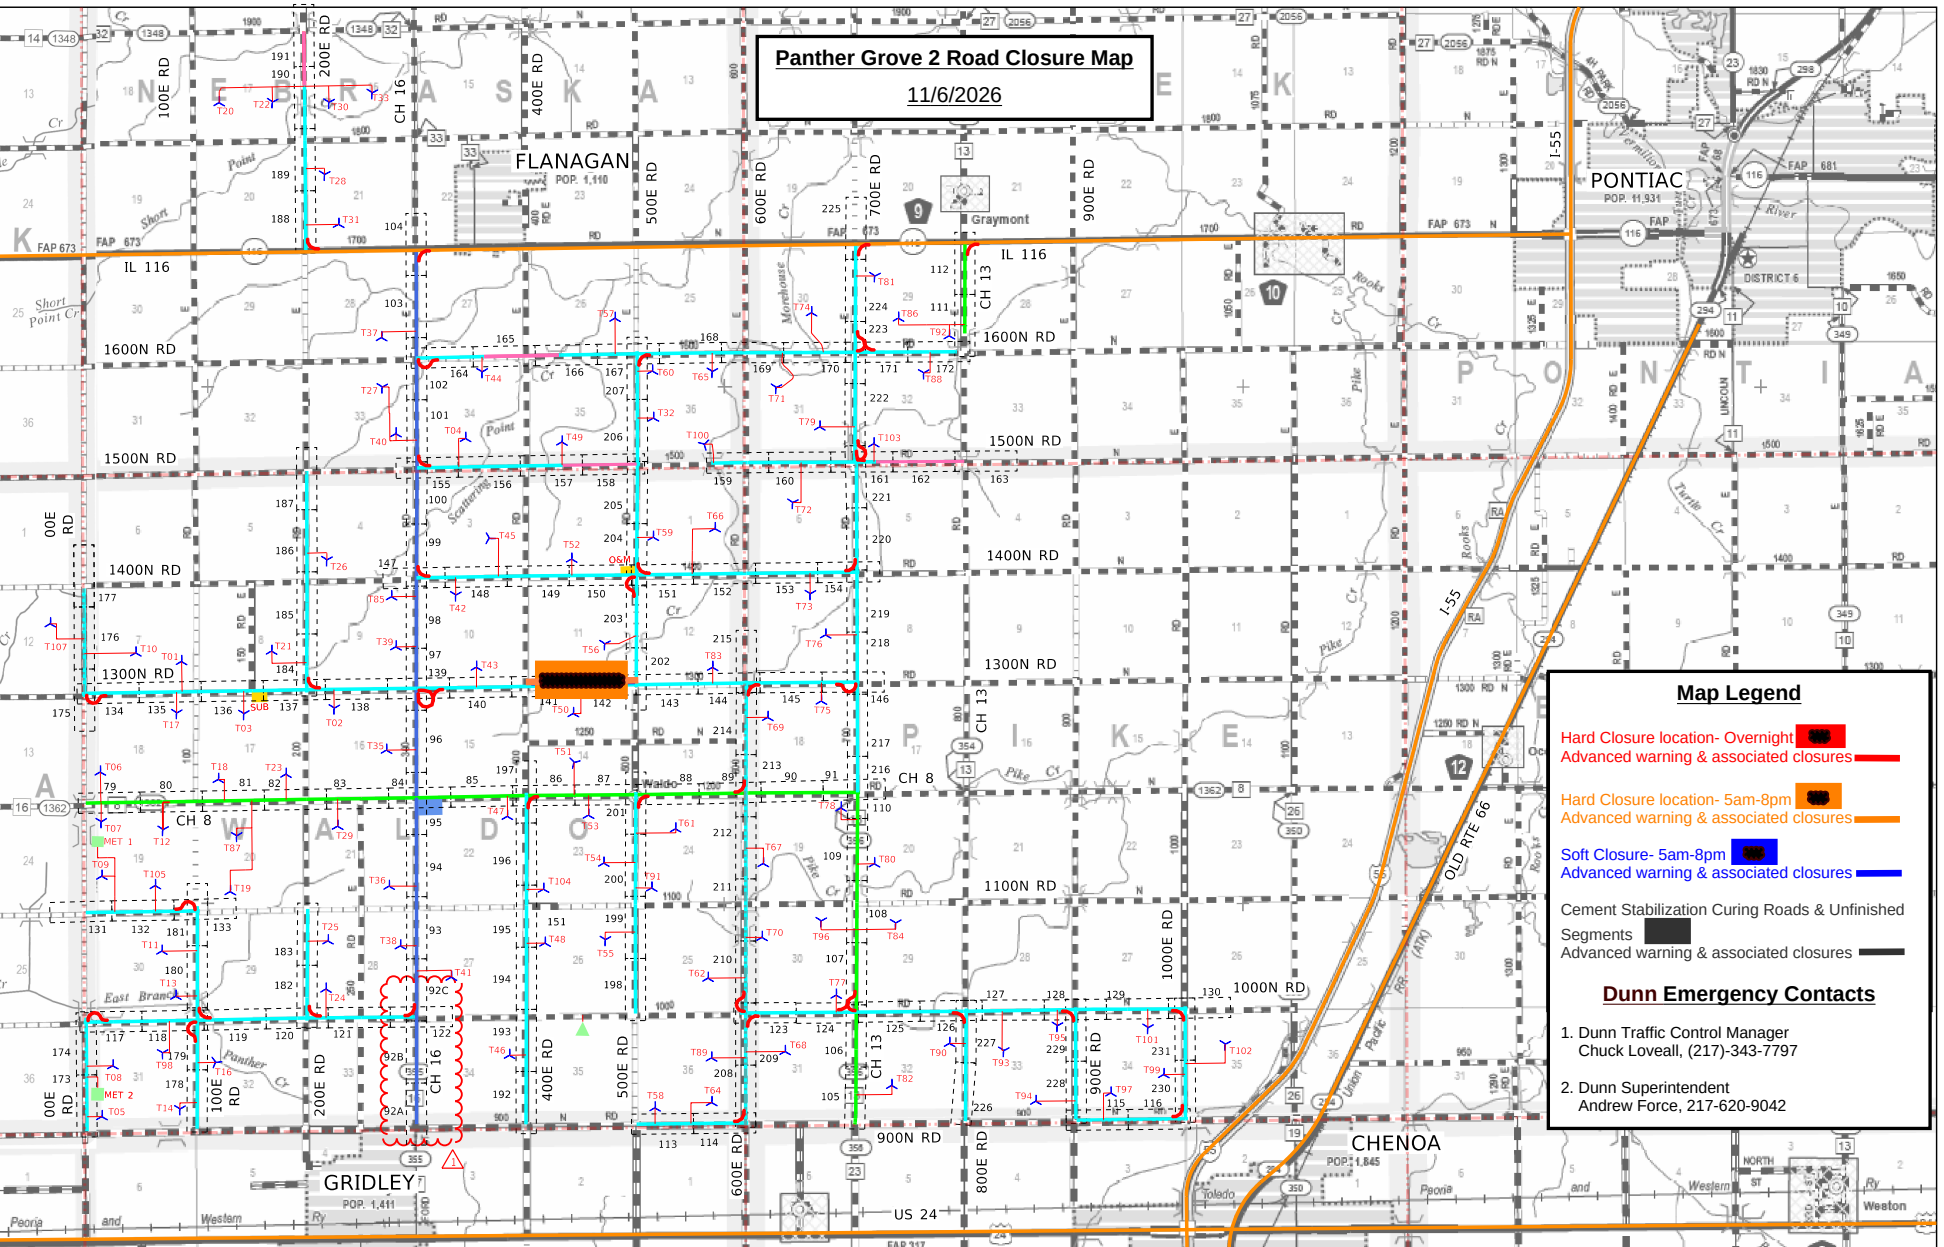
PANTHER GROVE 2 WIND PROJECT
LIVINGSTON COUNTY, ILLINOIS

EXHIBIT A – PROJECT LAYOUT MAP (REVISION 1)

SCALE: N.T.S. | SHEET 1 OF 1 SHEETS | STA. TO STA.

Farnsworth GROUP
100 WALNUT ST #200
PEORIA, ILLINOIS 61602
(309) 689-9888 / Info@f-w.com

TOTAL SHEETS	SHEET NO.	REVISION NO.


Panther Grove 2 Road Closure Map
11/6/2026
Map Legend
Hard Closure location- Overnight
Advanced warning & associated closures
Hard Closure location- 5am-8pm
Advanced warning & associated closures
Soft Closure- 5am-8pm
Advanced warning & associated closures
Cement Stabilization Curing Roads & Unfinished Segments
Advanced warning & associated closures
Dunn Emergency Contacts
1. Dunn Traffic Control Manager
Chuck Loveall, (217)-343-7797
2. Dunn Superintendent
Andrew Force, 217-620-9042
FLANAGAN
POP. 1,110
PONTIAC
POP. 11,931
GRIDLEY
POP. 1,411
CHENOA
POP. 1,845
IL 116
1600N RD
1500N RD
1400N RD
1300N RD
1100N RD
1000N RD
900N RD
CH 8
CH 13
CH 16
US 24
I-55
OLD RTE 66
100E RD
200E RD
400E RD
500E RD
600E RD
700E RD
800E RD
900E RD
1000E RD
Graymont
Waldo
DISTRICT 6