

Panther Grove 2

	21-Oct-26	Today
Daily Weather as of 7:00am	Clear	Clear
Low Temperature (F)	40	45
High Temperature (F)	72	75
Ground Wind Speed (MPH):	5	2
Precipitation (in)	0.00	4%
October Precip Total (in)	1.50	

	ACTIVITY
Public Roads	Strip Public Road Radii
	Mowing Public Road Radii
	Stone Public Road Radii
Access Roads	Strip Access Road
	Cement Stabilization
	Stone Access Road
	Strip Access Road Radii
	Stone Access Road Radii

LAST WORKING DAY
Wednesday, October 21, 2026
LOCATION(S)
P2
Public Road
P3, P2
T74, T57, T65
T74, T65, T57
T57, T65
T74, T57, T65

Daily Safety Topics

Changing Temperatures – With the changing temps with cool mornings and warmer afternoons, please ensure that our outermost layer has the reflective stripes.

New Work Scopes Starting – Additional work scopes are starting and mobilizing onsite. Foundation work for transmission line piers and road boring for the collection system started today.

Site Notes

Thursday, October 22, 2026

TODAY
Thursday, October 22, 2026
LOCATION(S)
P2
Public Road
P3, P2
T59, T52
T81, T88, T71
T71, T60, T32
T60, T32

NEXT WORKING DAY
Friday, October 23, 2026
LOCATION(S)
P2
Public Road
P3, P2
T59, T52
T81, T88, T71
T59, T52
T60, T32




Quantity Tracking				
QTY LAST WORKDAY	QTY TO DATE	UNIT	TOTAL QTY	% COMPLETE
	11	EA	35	31.4%
	9	EA	35	25.7%
	54343	LF	161120	33.7%
	53212	LF	161120	33.0%
	50678	LF	161120	31.5%
	55	EA	TBD	#VALUE!
	52	EA	TBD	#VALUE!

Site Information	
Manpower	
17	White Construction Management
42	White Construction Operators
27	White Construction Laborers
15	White Construction Ironworkers
0	White Construction Millwright
3	White Construction Electrician
40	Dunn Company
8	West Wind
4	Tobey's Construction & Cartage
8	KVCC
6	Prairie Materials
170	Total
Equipment	
48	Pickup Trucks
3	Dozers
0	Rollers
1	Graders
1	Cargo Trailer
0	Cranes
3	Excavators
0	Forklift
13	Trailers
0	Sand Truck
1	Sheepfoot Roller
0	Reclaimer Stabilizer
1	Smooth Drum Roller
2	Water Trucks
5	Skid Steer
78	Total

Additional Comments

[illegible]

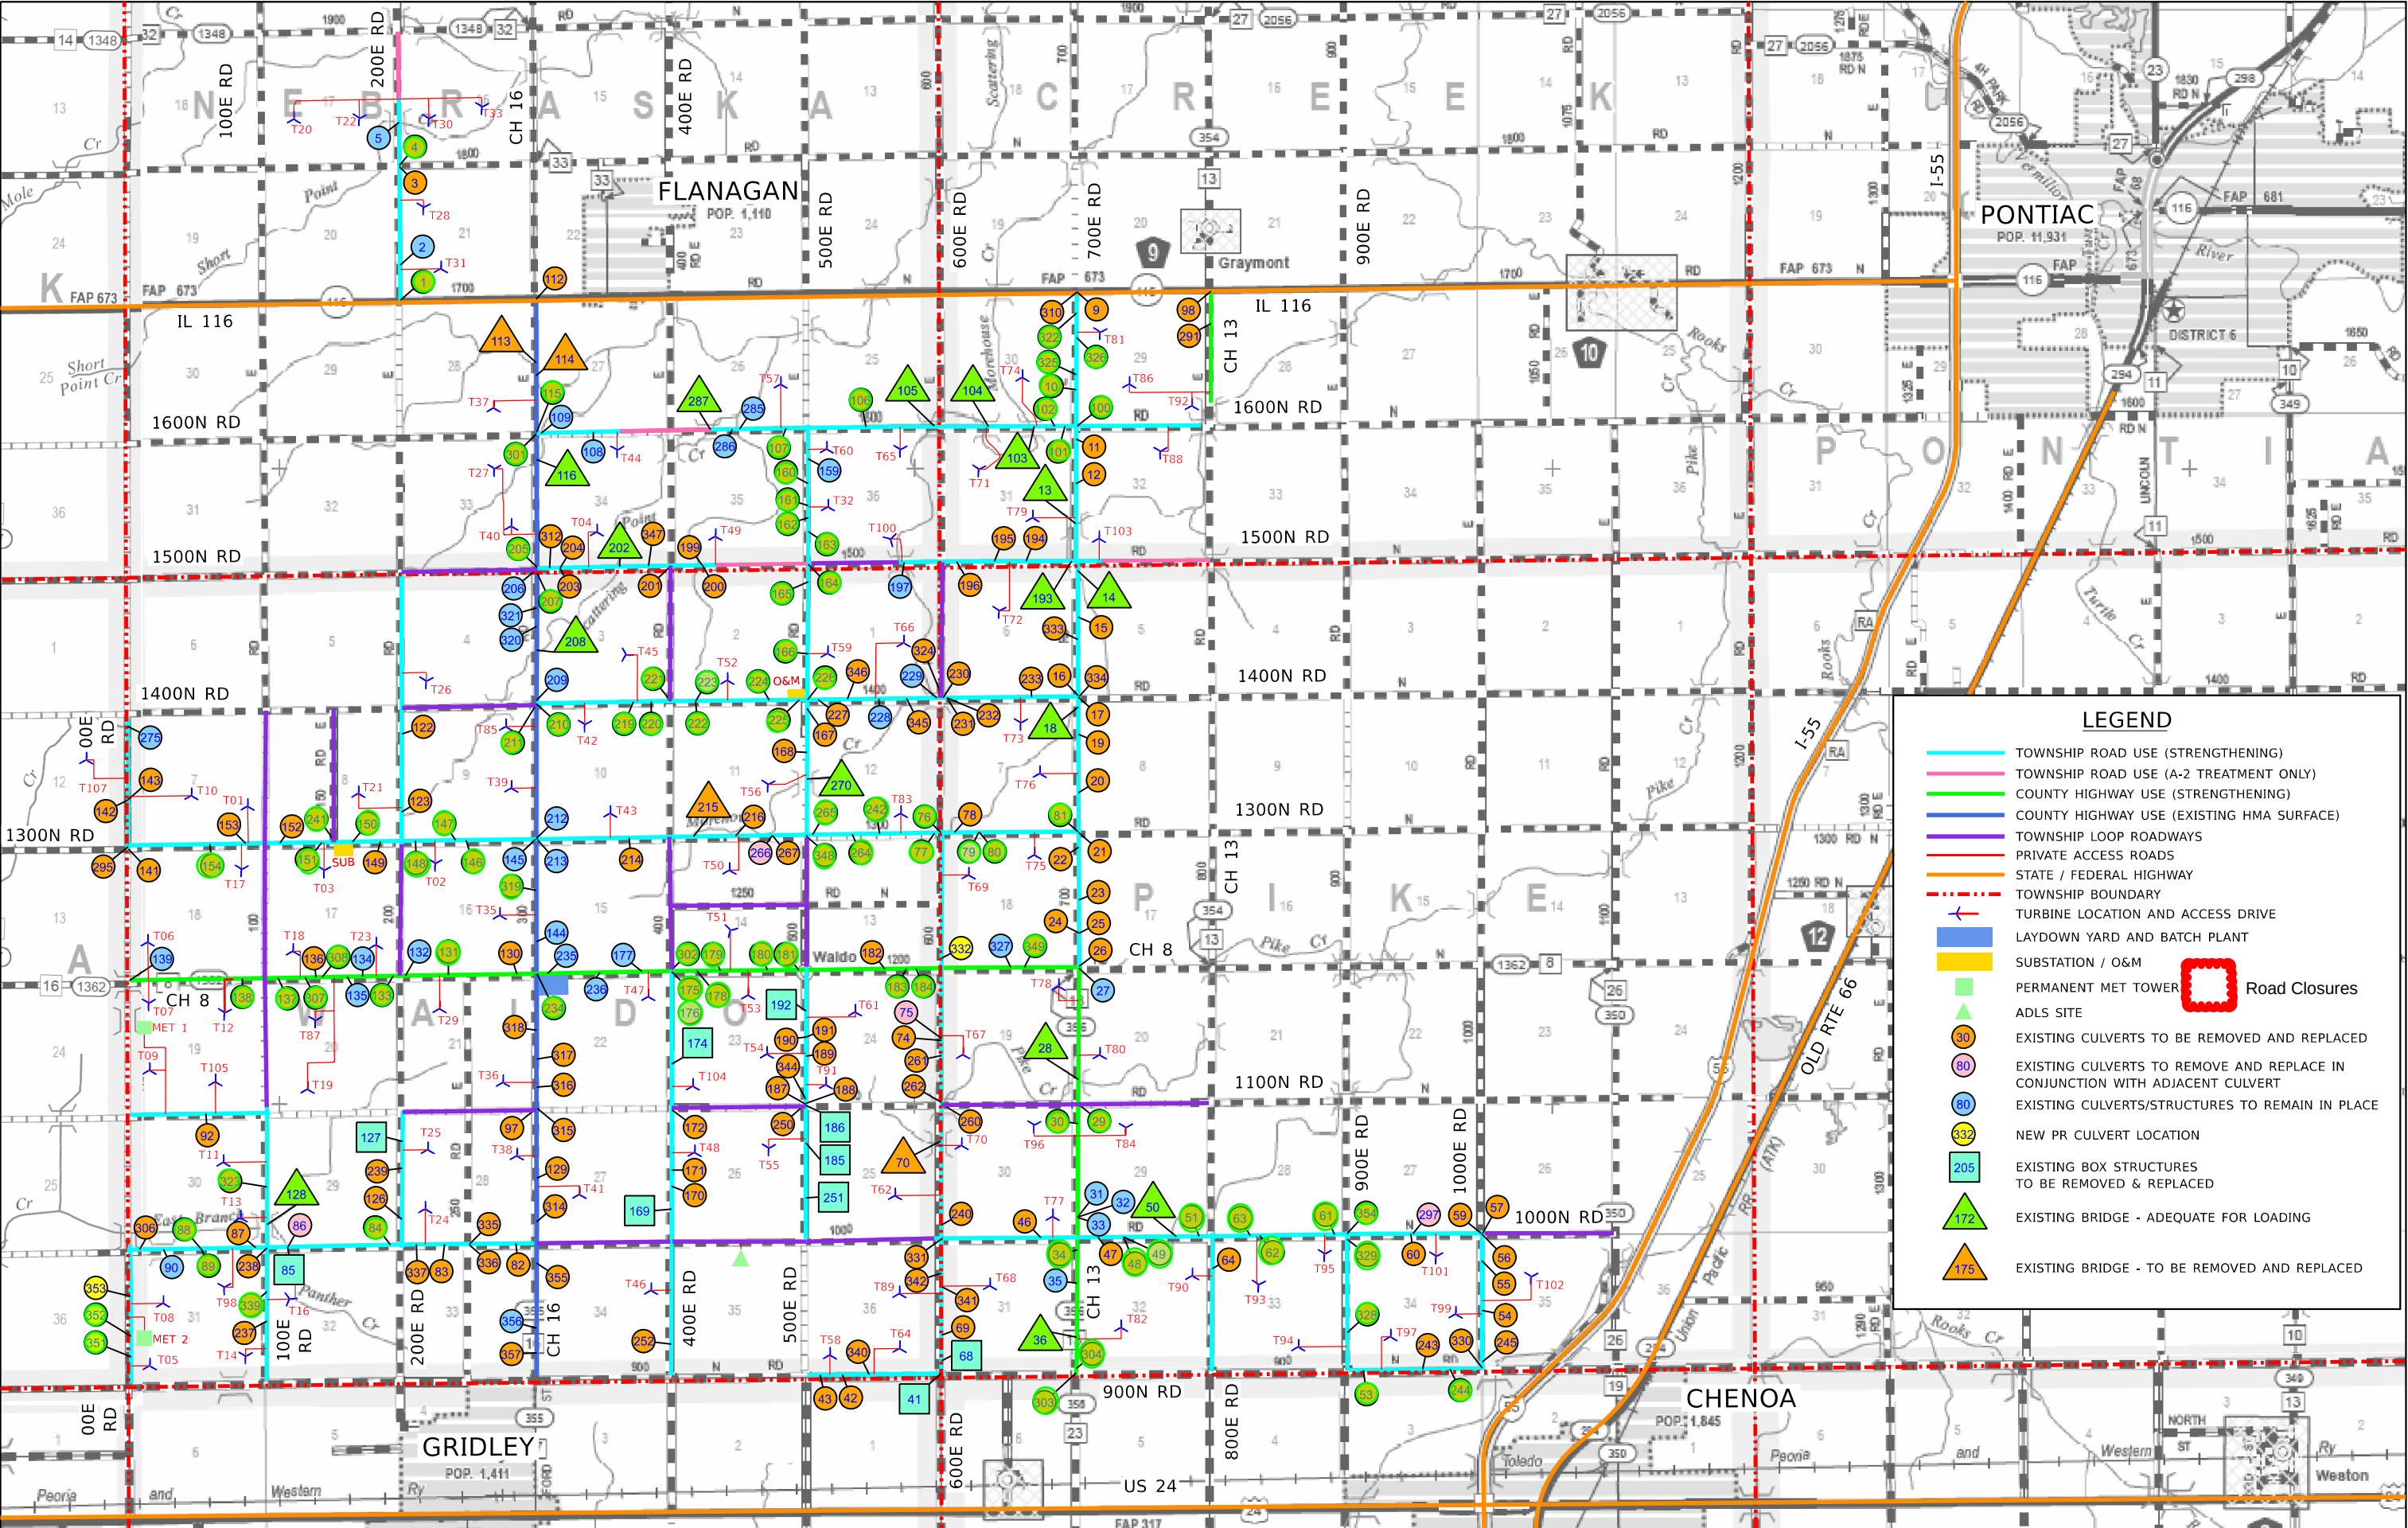

LEGEND

TOWNSHIP ROAD USE (STRENGTHENING)

TOWNSHIP ROAD USE (A-2 TREATMENT ONLY)

COUNTY HIGHWAY USE (STRENGTHENING)

COUNTY HIGHWAY USE (EXISTING HMA SURFACE)

TOWNSHIP LOOP ROADWAYS

PRIVATE ACCESS ROADS

STATE / FEDERAL HIGHWAY

TOWNSHIP BOUNDARY

TURBINE LOCATION AND ACCESS DRIVE

LAYDOWN YARD AND BATCH PLANT

SUBSTATION / O&M

PERMANENT MET TOWER

ADLS SITE

EXISTING CULVERTS TO BE REMOVED AND REPLACED

EXISTING CULVERTS TO REMOVE AND REPLACE IN CONJUNCTION WITH ADJACENT CULVERT

EXISTING CULVERTS/STRUCTURES TO REMAIN IN PLACE

NEW PR CULVERT LOCATION

EXISTING BOX STRUCTURES TO BE REMOVED & REPLACED

EXISTING BRIDGE - ADEQUATE FOR LOADING

EXISTING BRIDGE - TO BE REMOVED AND REPLACED

Road Closures

1	4/10/2026	REV 1
00	2/20/2026	IFC SUBMITTAL
REV	DATE	DESCRIPTION

DESIGNED - JDA
DRAWN - DRR/LNS
CHECKED - ML
DATE - 04/14/2026

PANTHER GROVE 2 WIND PROJECT
LIVINGSTON COUNTY, ILLINOIS

EXHIBIT A - PROJECT LAYOUT MAP (REVISION 1)

SCALE: N.T.S. SHEET 1 OF 1 SHEETS STA. TO STA.

Farnsworth GROUP

100 WALNUT ST #200
PEORIA, ILLINOIS 61602
(309) 689-9888 / info@f-w.com

TOTAL SHEETS	SHEET NO.	REVISION NO.

