

Panther Grove 2

	2-Oct-26	Today
Daily Weather as of 7:00am	Sunny	Sunny
Low Temperature (F)	43	55
High Temperature (F)	70	77
Ground Wind Speed (MPH):	12:00 AM	3 MPH
Precipitation (in)	0.00	4%
September Precip Total (in)	1.00	

	ACTIVITY
Public Roads	Strip Public Road Radii
	Mowing Public Road Radii
	Stone Public Road Radii
Access Roads	Strip Access Road
	Cement Stabilization
	Stone Access Road
	Strip Access Road Radii
	Stone Access Road Radii

LAST WORKING DAY
Monday, October 5, 2026
LOCATION(S)
P8
P8
No Work Due to Access / Permit Restrictions
T92, T86
No Work Due to Access / Permit Restrictions
No Work Due to Access / Permit Restrictions
Weather Delay
Weather Delay

TODAY
Tuesday, October 6, 2026
LOCATION(S)
P8, P10
P10
P8
T92, T86, T87
No Work Due to Access / Permit Restrictions
No Work Due to Access / Permit Restrictions
T81
No Work Due to Access / Permit Restrictions

NEXT WORKING DAY
Wednesday, October 7, 2026
LOCATION(S)
No Work Due to Access / Permit Restrictions
No Work Due to Access / Permit Restrictions
P10
T92, T87
No Work Due to Access / Permit Restrictions
No Work Due to Access / Permit Restrictions
T81, T86
T81

Daily Safety Topics

Material Handling: When handling any type of lifting whether it is yourself, crane, or forklift, we need to take our time and ask for help when needed or get mechanical assistance. Using mechanical assistance also requires that our rigging is rated for the load and we do a thorough inspection with proper paperwork.

Being Your Brother and Sister's Keeper: Looking out for one another means everyone goes home SAFE. Always ask Are You Okay?

Site Notes

Tuesday, October 6, 2026




Quantity Tracking				
QTY LAST WORKDAY	QTY TO DATE	UNIT	TOTAL QTY	% COMPLETE
	9	EA	35	25.7%
	8	EA	35	22.9%
	49162	LF	161120	30.5%
	47329.5	LF	161120	29.4%
	38204	LF	161120	23.7%
	36	EA	TBD	#VALUE!
	29	EA	TBD	#VALUE!

Site Information	
Manpower	
10	White Construction Management
33	White Construction Operators
25	White Construction Laborers
14	White Construction Ironworkers
0	White Construction Millwright
2	White Construction Electrician
40	Dunn Company
8	West Wind
4	Tobey's Construction & Cartage
8	KVCC
6	Prairie Materials
150	Total
Equipment	
37	Pickup Trucks
3	Dozers
0	Rollers
1	Graders
0	Cargo Trailer
0	Cranes
3	Excavators
0	Forklift
16	Trailers
0	Sand Truck
1	Sheepfoot Roller
0	Reclaimer Stabilizer
2	Smooth Drum Roller
2	Water Trucks
7	Skid Steer
72	Total

Additional Comments

QTY		Manpower	48° / 49°	Temp Range	Plan of the Day Report					74° / 50°	Temp Range	80° / 54°	Temp Range	73° / 58°	Temp Range				
24	Dunn Company		None	Precipitation						None	Precipitation	None	Precipitation	None	Precipitation				
4	Tobey's Constr.		None None	Lighting Risk						None None	Lighting Risk	None None	Lighting Risk	None None	Lighting Risk				
8	KVCC		None 0% None	Severe Forecast						None 0% None	Severe Forecast	None 0% None	Severe Forecast	None 0% None	Severe Forecast				
4	Millennia																		
0	Material Serv. Test.		6.7	Max Wind	Panther Grove 2					12.3	Max Wind	12	Max Wind	7.4	Max Wind				
0	Beniach		14.3	Max Gust						21	Max Gust	23.3	Max Gust	14.5	Max Gust				
Notes: Rain Delay					Notes:					Notes:									
(S) Start; (C) Continue; (F) Finish. Black text is planned. Grey text is alternate					6-Oct-2026														
LAST WORKING DAY Monday, October 5, 2026					TODAY Tuesday, October 6, 2026					NEXT WORKING DAY Wednesday, October 7, 2026					2-Day Lookahead Planning Thursday, October 8, 2026				
LOCATIONS					LOCATIONS					LOCATIONS					LOCATIONS				
New Road					New Road					New Road					New Road				
Repeating					Repeating					Repeating					Repeating				
Road					Road					Road					Road				
Start					Start					Start					Start				
Cure Day					Cure Day					Cure Day					Cure Day				
1-Day Date					1-Day Date					1-Day Date					1-Day Date				
Cure Day					Cure Day					Cure Day					Cure Day				
1-Day Date					1-Day Date					1-Day Date					1-Day Date				
1300N:100E-150E					1300N:100E-150E					1300N:100E-150E					1300N:100E-150E				
1300N:150E-200E					1300N:150E-200E					1300N:150E-200E					1300N:150E-200E				
150E:1300N-1400N					150E:1300N-1400N					150E:1300N-1400N					150E:1300N-1400N				
1300N:200E-CH16					1300N:200E-CH16					1300N:200E-CH16					1300N:200E-CH16				
200E:CH8-1300N					200E:CH8-1300N					200E:CH8-1300N					200E:CH8-1300N				
200E:1300N-1400N					200E:1300N-1400N					200E:1300N-1400N					200E:1300N-1400N				
700E:1600N-IL116					700E:1600N-IL116					700E:1600N-IL116					700E:1600N-IL116				
700E:1500N-1600N					700E:1500N-1600N					700E:1500N-1600N					700E:1500N-1600N				
1600N:700E-800E					1600N:700E-800E					1600N:700E-800E					1600N:700E-800E				
1600N:600E-700E					1600N:600E-700E					1600N:600E-700E					1600N:600E-700E				
500E:IL116-1600N					500E:IL116-1600N					500E:IL116-1600N					500E:IL116-1600N				
1600N:400E-500E					1600N:400E-500E					1600N:400E-500E					1600N:400E-500E				
1600N:500E-600E					1600N:500E-600E					1600N:500E-600E					1600N:500E-600E				
500E:1500N-1600N					500E:1500N-1600N					500E:1500N-1600N					500E:1500N-1600N				
1500N:400E-500E					1500N:400E-500E					1500N:400E-500E					1500N:400E-500E				
1500N:500E-600E					1500N:500E-600E					1500N:500E-600E					1500N:500E-600E				
500E:1400N-1500N					500E:1400N-1500N					500E:1400N-1500N					500E:1400N-1500N				
500E:1300N-1400N					500E:1300N-1400N					500E:1300N-1400N					500E:1300N-1400N				
1400N:500E-600E					1400N:500E-600E					1400N:500E-600E					1400N:500E-600E				
1400N:400E-500E					1400N:400E-500E					1400N:400E-500E					1400N:400E-500E				
400E:1400N-1500N					400E:1400N-1500N					400E:1400N-1500N					400E:1400N-1500N				
400E:1400N-1300N					400E:1400N-1300N					400E:1400N-1300N					400E:1400N-1300N				
1400N:CH16-400E					1400N:CH16-400E					1400N:CH16-400E					1400N:CH16-400E				
CH8:CH13-400E					CH8:CH13-400E					CH8:CH13-400E					CH8:CH13-400E				
CH13:900N-1000N					CH13:900N-1000N					CH13:900N-1000N					CH13:900N-1000N				
1000N:CH13-800E					1000N:CH13-800E					1000N:CH13-800E					1000N:CH13-800E				
1000N:CH13-400E					1000N:CH13-400E					1000N:CH13-400E					1000N:CH13-400E				
CH13:1000N-1100N					CH13:1000N-1100N					CH13:1000N-1100N					CH13:1000N-1100N				
1100N:CH13-800E					1100N:CH13-800E					1100N:CH13-800E					1100N:CH13-800E				
1100N:CH13-400E					1100N:CH13-400E					1100N:CH13-400E					1100N:CH13-400E				
CH13:1100N-CH8					CH13:1100N-CH8					CH13:1100N-CH8					CH13:1100N-CH8				
CH8:CH13-400E					CH8:CH13-400E					CH8:CH13-400E					CH8:CH13-400E				
CH8:CH13-800E					CH8:CH13-800E					CH8:CH13-800E					CH8:CH13-800E				
700E:CH8-1300N					700E:CH8-1300N					700E:CH8-1300N					700E:CH8-1300N				
400E:CH8-1300N					400E:CH8-1300N					400E:CH8-1300N					400E:CH8-1300N				
400E:CH8-1100N					400E:CH8-1100N					400E:CH8-1100N					400E:CH8-1100N				
CH8:600E-500E					CH8:600E-500E					CH8:600E-500E					CH8:600E-500E				
500E:CH8-1300N					500E:CH8-1300N					500E:CH8-1300N					500E:CH8-1300N				
500E:CH8-1100N					500E:CH8-1100N					500E:CH8-1100N					500E:CH8-1100N				
CH8:500E-400E					CH8:500E-400E					CH8:500E-400E					CH8:500E-400E				
400E:CH8-1250N					400E:CH8-1250N					400E:CH8-1250N					400E:CH8-1250N				
400E:CH8-1100N					400E:CH8-1100N					400E:CH8-1100N					400E:CH8-1100N				
CH8:400E-CH16					CH8:400E-CH16					CH8:400E-CH16					CH8:400E-CH16				
CH8:00E-100E					CH8:00E-100E					CH8:00E-100E					CH8:00E-100E				
100E:CH8-1300N					100E:CH8-1300N					100E:CH8-1300N					100E:CH8-1300N				
100E:CH8-1100N					100E:CH8-1100N					100E:CH8-1100N					100E:CH8-1100N				
CH8:100E-200E					CH8:100E-200E					CH8:100E-200E					CH8:100E-200E				
200E:CH8-1300N					200E:CH8-1300N					200E:CH8-1300N					200E:CH8-1300N				
200E:CH8-1100N					200E:CH8-1100N					200E:CH8-1100N					200E:CH8-1100N				
CH8:200E-CH16					CH8:200E-CH16					CH8:200E-CH16					CH8:200E-CH16				
250:1100N-CH8					250:1100N-CH8					250:1100N-CH8					250:1100N-CH8				
CH8:CH16-400E					CH8:CH16-400E					CH8:CH16-400E					CH8:CH16-400E				
CH8:CH13-400E					CH8:CH13-400E					CH8:CH13-400E					CH8:CH13-400E				
CH13:900N-1000N					CH13:900N-1000N					CH13:900N-1000N					CH13:900N-1000N				
1000N:CH13-800E					1000N:CH13-800E					1000N:CH13-800E					1000N:CH13-800E				
1000N:CH13-400E					1000N:CH13-400E					1000N:CH13-400E					1000N:CH13-400E				
CH13:1000N-1100N					CH13:1000N-1100N					CH13:1000N-1100N					CH13:1000N-1100N				
1100N:CH13-800E					1100N:CH13-800E					1100N:CH13-800E					1100N:CH13-800E				
1100N:CH13-400E					1100N:CH13-400E					1100N:CH13-400E					1100N:CH13-400E				
CH13:1100N-CH8					CH13:1100N-CH8					CH13:1100N-CH8					CH13:1100N-CH8				
CH8:CH13-400E					CH8:CH13-400E					CH8:CH13-400E					CH8:CH13-400E				
CH8:CH13-800E					CH8:CH13-800E					CH8:CH13-800E					CH8:CH13-800E				
700E:CH8-1300N					700E:CH8-1300N					700E:CH8-1300N					700E:CH8-1300N				
400E:CH8-1300N					400E:CH8-1300N					400E:CH8-1300N					400E:CH8-1300N				
400E:CH8-1100N					400E:CH8-1100N					400E:CH8-1100N					400E:CH8-1100N				
CH8:600E-500E					CH8:600E-500E					CH8:600E-500E					CH8:600E-500E				
500E:CH8-1300N					500E:CH8-1300N					500E:CH8-1300N					500E:CH8-1300N				
500E:CH8-1100N					500E:CH8-1100N					500E:CH8-1100N					500E:CH8-1100N				
CH8:500E-																			

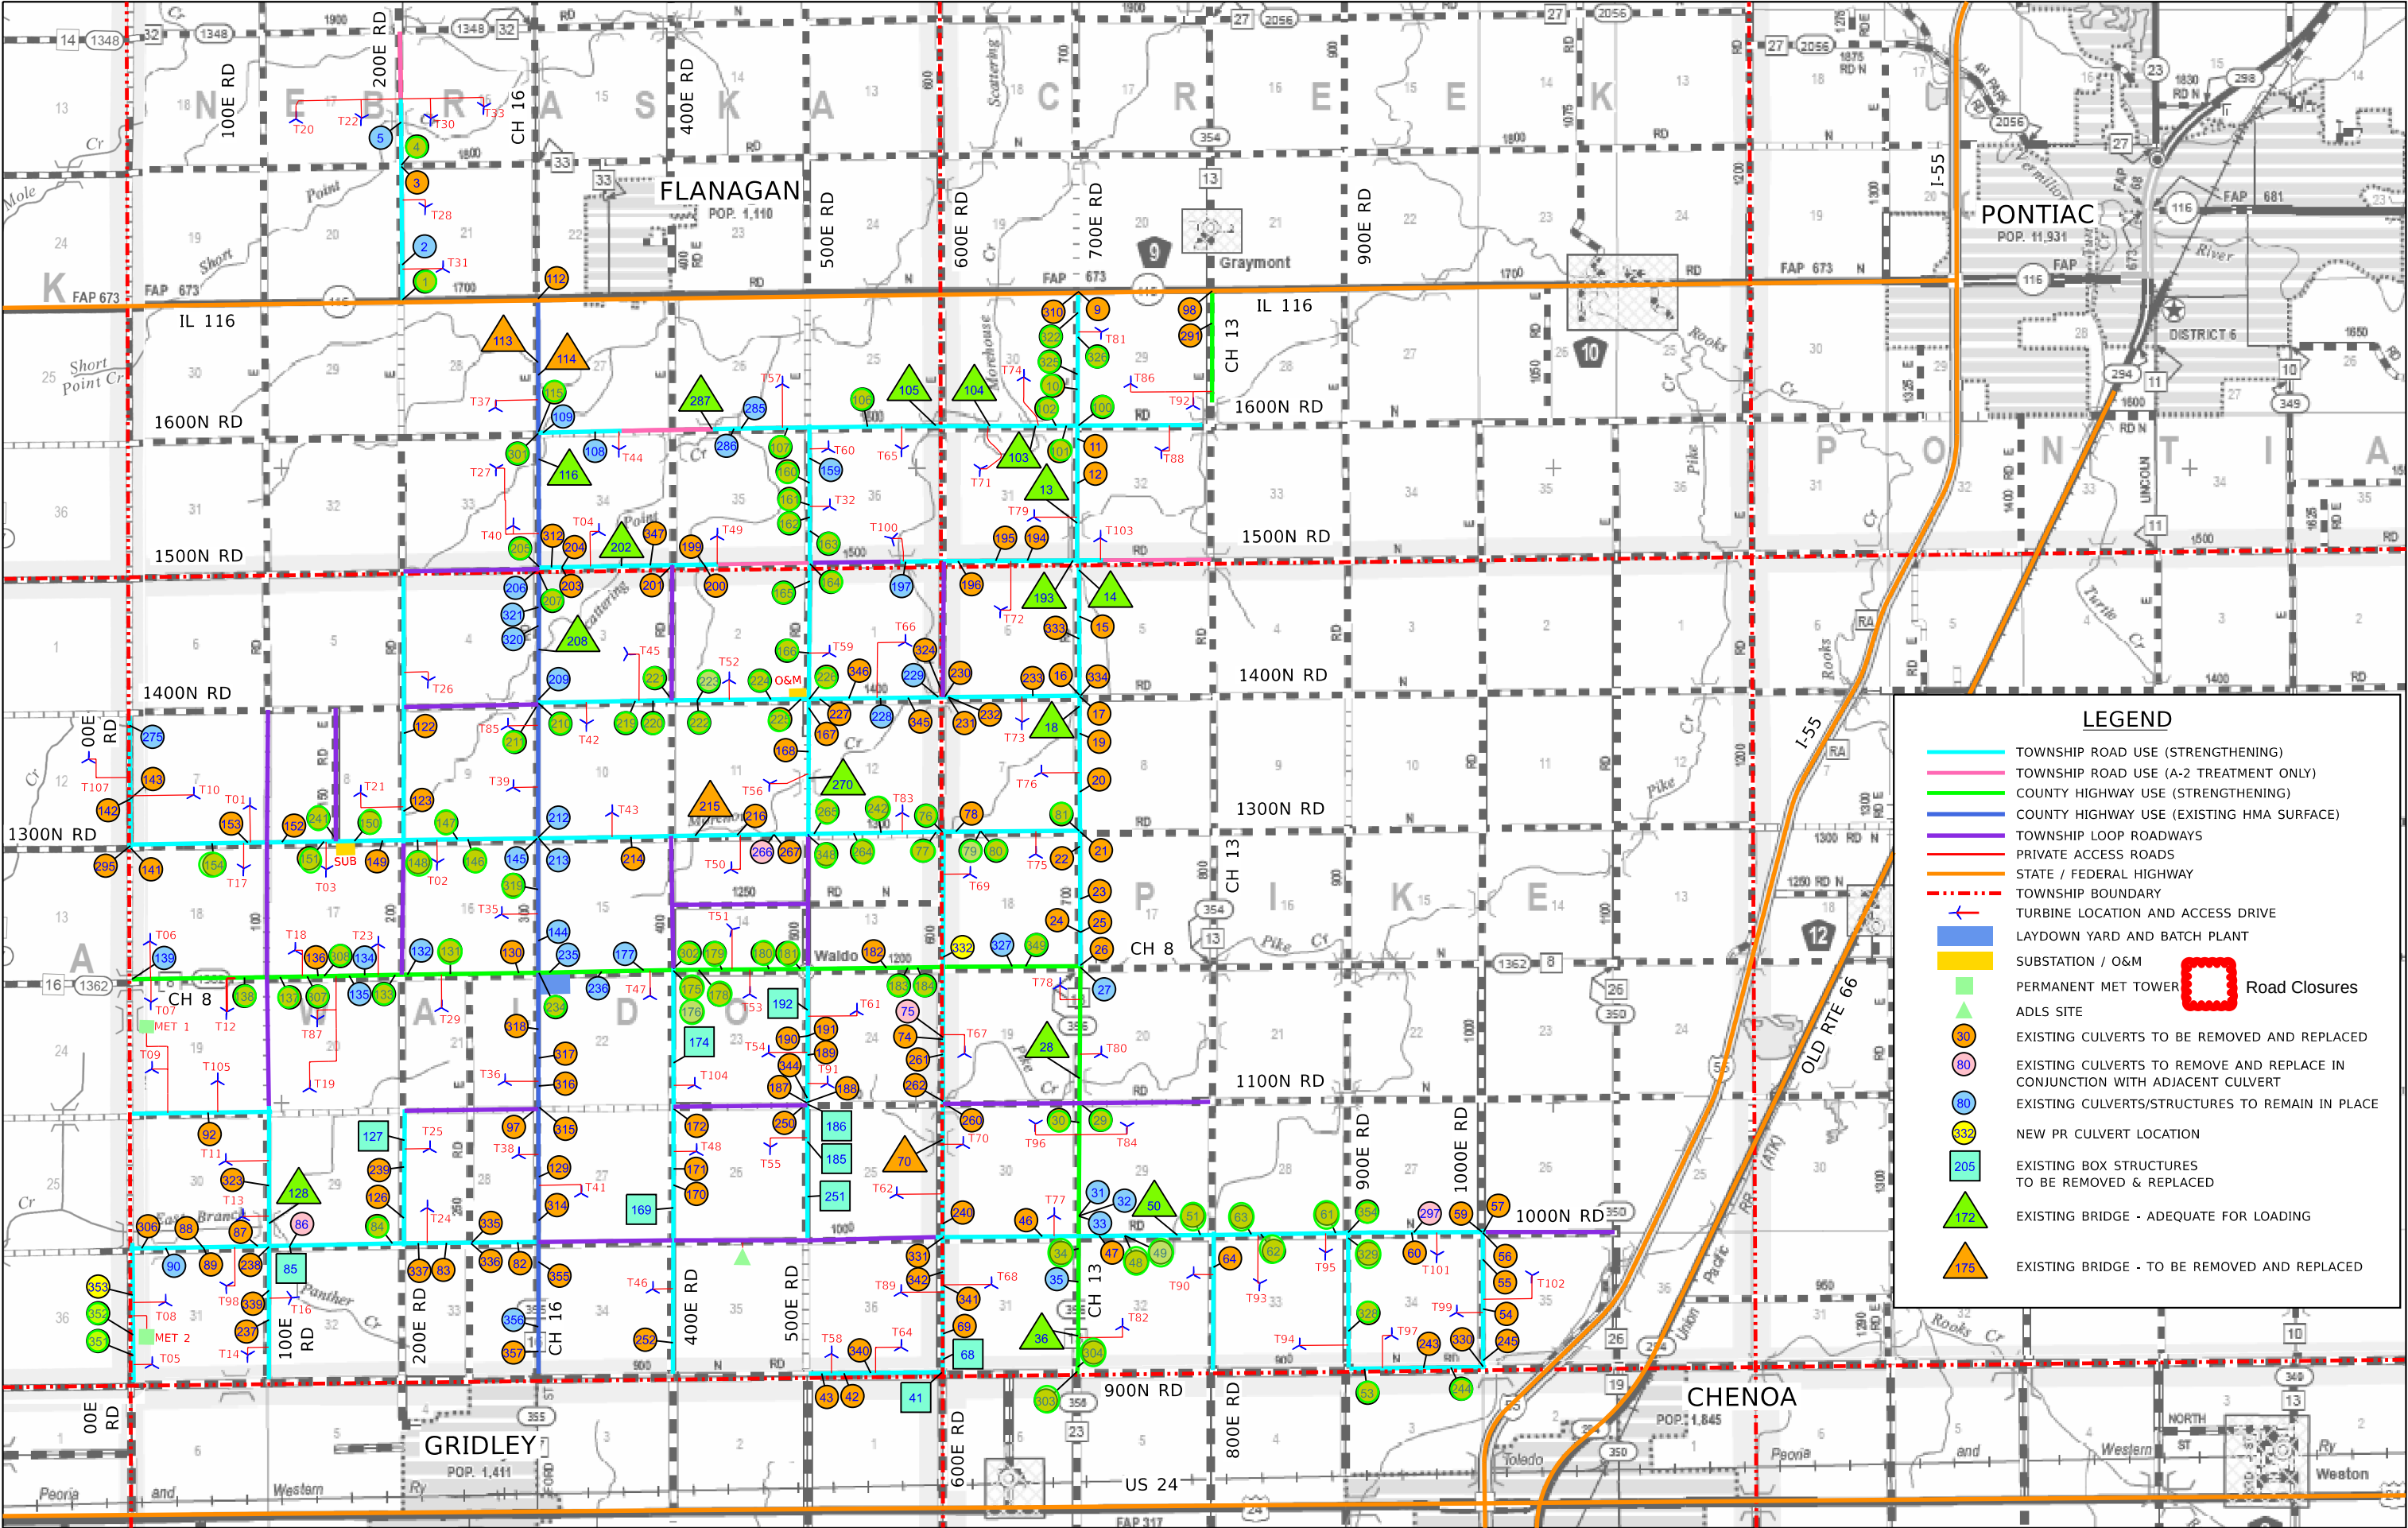

1	4/10/2026	REV 1	DESIGNED - JDA
00	2/20/2026	IFC SUBMITTAL	DRAWN - DRR/LNS
REV	DATE	DESCRIPTION	CHECKED - ML
			DATE - 04/14/2026

PANTHER GROVE 2 WIND PROJECT
LIVINGSTON COUNTY, ILLINOIS

EXHIBIT A - PROJECT LAYOUT MAP (REVISION 1)

SCALE: N.T.S. SHEET 1 OF 1 SHEETS STA. TO STA.



TOTAL SHEETS	SHEET NO.	REVISION NO.

