

Panther Grove 2

	6-Oct-26	Today
Daily Weather as of 7:00am	Sunny	Sunny
Low Temperature (F)	51	50
High Temperature (F)	82	77
Ground Wind Speed (MPH):	10 MPH	8 MPH
Precipitation (in)	0.00	6%
September Precip Total (in)	1.00	

	ACTIVITY
Public Roads	Strip Public Road Radii
	Mowing Public Road Radii
	Stone Public Road Radii
Access Roads	Strip Access Road
	Cement Stabilization
	Stone Access Road
	Strip Access Road Radii
	Stone Access Road Radii

LAST WORKING DAY
Wednesday, October 7, 2026
LOCATION(S)
P8
No Work Due to Access / Permit Restrictions
P8
T86
No Work Due to Access / Permit Restrictions
No Work Due to Access / Permit Restrictions
No Work Due to Access / Permit Restrictions
No Work Due to Access / Permit Restrictions
No Work Due to Access / Permit Restrictions

Daily Safety Topics

Good Teamwork: Communicating effectively and constructively to solve problems and issues and mitigating hazards are the characteristics of a good team. Let’s keep up the good work.

Stop the drop campaign - Control the drop zone, verify a drop zone against our policy and the actual path of a falling or deflected object.

Site Notes

Thursday, October 8, 2026

TODAY
Thursday, October 8, 2026
LOCATION(S)
P8
No Work Due to Access / Permit Restrictions
P8
T81
No Work Due to Access / Permit Restrictions
No Work Due to Access / Permit Restrictions
T81
T81

NEXT WORKING DAY
Friday, October 9, 2026
LOCATION(S)
P10
No Work Due to Access / Permit Restrictions
P8
T74
No Work Due to Access / Permit Restrictions
No Work Due to Access / Permit Restrictions
T74
T74




Quantity Tracking				
QTY LAST WORKDAY	QTY TO DATE	UNIT	TOTAL QTY	% COMPLETE
1	9	EA	35	25.7%
	8	EA	35	22.9%
1	49162	LF	161120	30.5%
	47329.5	LF	161120	29.4%
	38204	LF	161120	23.7%
	36	EA	TBD	#VALUE!
	29	EA	TBD	#VALUE!

Site Information	
Manpower	
17	White Construction Management
38	White Construction Operators
25	White Construction Laborers
14	White Construction Ironworkers
0	White Construction Millwright
3	White Construction Electrician
40	Dunn Company
8	West Wind
4	Tobey's Construction & Cartage
8	KVCC
6	Prairie Materials
163	Total
Equipment	
37	Pickup Trucks
3	Dozers
0	Rollers
1	Graders
0	Cargo Trailer
0	Cranes
3	Excavators
0	Forklift
16	Trailers
0	Sand Truck
1	Sheepfoot Roller
0	Reclaimer Stabilizer
2	Smooth Drum Roller
2	Water Trucks
7	Skid Steer
72	Total

Additional Comments

Weather Notes:		81° / 51° Temp Range		Plan of the Day (POD) Report						75° / 50° Temp Range		82° / 52° Temp Range		80° / 60° Temp Range	
		None Precipitation								None None Lighting Risk		None Precipitation		43% 0.00 in 8 AM - 1 PM Precipitation		5% 0.03 in 10 PM - 11 PM Precipitation	
		None None Severe Forecast								None None Lighting Risk		None None Severe Forecast		None None Lighting Risk		None None Severe Forecast	
		13.2 Max Wind								11 Max Wind		13.9 Max Wind		15 Max Wind	
		22.1 Max Gust		8-Oct-2026						19.2 Max Gust		33.1 Max Gust		35.9 Max Gust	
(S) Start; (C) Continue; (F) Finish. Black text is planned. Grey text is alternate		LAST WORKING DAY		PANTHER GROVE WIND ENERGY FACILITY						TODAY		NEXT WORKING DAY		2-Day Lookahead	
		Wednesday, October 7, 2026								Thursday, October 8, 2026		Friday, October 9, 2026		Saturday, October 10, 2026	
		LOCATION(S)		Today's Notes						LOCATION(S)		LOCATION(S)		LOCATION(S)	
Long Duration Road Closures	Road		Reopening		Active Cure Date Day Date Day Date Material or Scope QTY Dunn CompanyAgg Surface, Earthwork24 Tobey's Constr.Pipe Culvert KVCCAgg Surface8 MillenniaGC4 Material Serv. Test.GC0 BeniachOil and Chip7 Notes: Box Culvert: In procurement Pipe Culvert: Ongoing Agg Widening: Working on segments started in Waldo Twp (1300N) Profile Adj./Add Rock: Add rock on segment of 1300N Pulverization: on hold until spring Stabilization: on hold until spring Agg Surface: on hold until spring Oil and Chip: Targeting finish this week (10/5-10/9) Earthwork: Using existing material where possible, bring new to locations as needed. Target finish next week (10/12-10/16) Seeding: Following: Target finish next week (10/12-10/16) HMA: On hold until IDOT permits are in place. General Traffic Closures: Cross intersections opening up where possible. Other closures contingent on pre-construction acceptance. QTY Last Work Day QTY Complete Unit Total QTY % Complete						☐ 1300N:100E-150E10/13/2026		☐ 1300N:150E-200E10/13/2026		☐ 150E:1300N-1400N10/13/2026		☐ 1300N:200E-CH1610/13/2026		☐ 200E:CH8-1300N10/13/2026		☐ 200E:1300N-1400N10/13/2026		☐ 700E:1600N-IL11610/13/2026		☐ 700E:1500N-1600N10/13/2026		☐ 1600N:700E-800E10/13/2026		☐ 1600N:600E-700E10/13/2026		☐ 500E:IL116-1600N10/13/2026		☐ 1600N:400E-500E10/13/2026		☐ 1600N:500E-600E10/13/2026		☐ 500E:1500N-1600N10/13/2026		☐ 1500N:400E-500E10/13/2026		☐ 1500N:500E-600E10/13/2026		☐ 500E:1400N-1500N10/13/2026		☐ 500E:1300N-1400N10/13/2026		☐ 1400N:500E-600E10/13/2026		☐ 1400N:400E-500E10/13/2026		☐ 400E:1400N-1500N10/13/2026		☐ 400E:1400N-1300N10/13/2026		☐ 1400N:CH16-400E10/13/2026		☐ CH8:CH13-600E10/20/2026		☐ CH13:900N-1000N10/20/2026		☐ 1000N:CH13-800E10/13/2026		☐ 1000N:CH13-600E10/13/2026		☐ CH13:1000N-1100N10/13/2026		☐ 1100N:CH13-800E10/13/2026		☐ 1100N:CH13-600E10/13/2026		☐ CH13:1100N-CH810/20/2026		☐ CH8:CH13-600E10/13/2026		☐ CH8:CH13-800E10/13/2026		☐ 700E:CH8-1300N10/13/2026		☐ 600E:CH8-1300N10/20/2026		☐ 600E:CH8-1100N10/20/2026		☐ CH8:600E-500E10/20/2026		☐ 500E:CH8-1300N10/20/2026		☐ 500E:CH8-1100N10/20/2026		☐ CH8:500E-400E10/20/2026		☐ 400E:CH8-1250N10/20/2026		☐ 400E:CH8-1100N10/20/2026		☐ CH8:400E-CH1610/20/2026		☐ CH8:00E-100E10/8/2026		☐ 100E:CH8-1300N10/8/2026		☐ 100E:CH8-1100N10/8/2026		☐ CH8:100E-200E10/8/2026		☐ 200E:CH8-1300N10/8/2026		☐ 200E:CH8-1100N10/8/2026		☐ CH8:200E-CH1610/8/2026		☐ 250:1100N-CH810/8/2026	
	☐ 700E:1600N-IL11610/8/2026		☐ 700E:1500N-1600N10/8/2026								☐ 1600N:700E-800E10/8/2026		☐ 1600N:600E-700E10/8/2026		☐ 500E:IL116-1600N10/8/2026		☐ 1600N:400E-500E10/8/2026		☐ 1600N:500E-600E10/8/2026		☐ 500E:1500N-1600N10/8/2026		☐ 1500N:400E-500E10/8/2026		☐ 1500N:500E-600E10/8/2026		☐ 500E:1400N-1500N10/8/2026		☐ 500E:1300N-1400N10/8/2026		☐ 1400N:500E-600E10/8/2026		☐ 1400N:400E-500E10/8/2026		☐ 400E:1400N-1500N10/8/2026		☐ 400E:1400N-1300N10/8/2026		☐ 1400N:CH16-400E10/8/2026		☐ CH8:CH13-600E10/28/2026		☐ CH13:900N-1000N10/28/2026		☐ 1000N:CH13-800E10/28/2026		☐ 1000N:CH13-600E10/28/2026		☐ CH13:1000N-1100N10/28/2026		☐ 1100N:CH13-800E10/28/2026		☐ 1100N:CH13-600E10/28/2026		☐ CH13:1100N-CH810/28/2026		☐ CH8:CH13-600E10/28/2026		☐ CH8:CH13-800E10/28/2026		☐ 700E:CH8-1300N10/28/2026		☐ 600E:CH8-1300N10/8/2026		☐ 600E:CH8-1100N10/8/2026		☐ CH8:600E-500E10/8/2026		☐ 500E:CH8-1300N10/8/2026		☐ 500E:CH8-1100N10/8/2026		☐ CH8:500E-400E10/8/2026		☐ 400E:CH8-1250N10/8/2026		☐ 400E:CH8-1100N10/8/2026		☐ CH8:400E-CH1610/8/2026		☐ CH8:00E-100E10/8/2026		☐ 100E:CH8-1300N10/8/2026		☐ 100E:CH8-1100N10/8/2026		☐ CH8:100E-200E10/8/2026		☐ 200E:CH8-1300N10/8/2026		☐ 200E:CH8-1100N10/8/2026		☐ CH8:200E-CH1610/8/2026		☐ 250:1100N-CH810/8/2026	
	☒ 00E:900N-1000N10/7/2026										☒ 1300N:500E-600E10/10/2026		☒ 1300N:500E-600E10/10/2026		☒ 1300N:500E-600E10/10/2026	

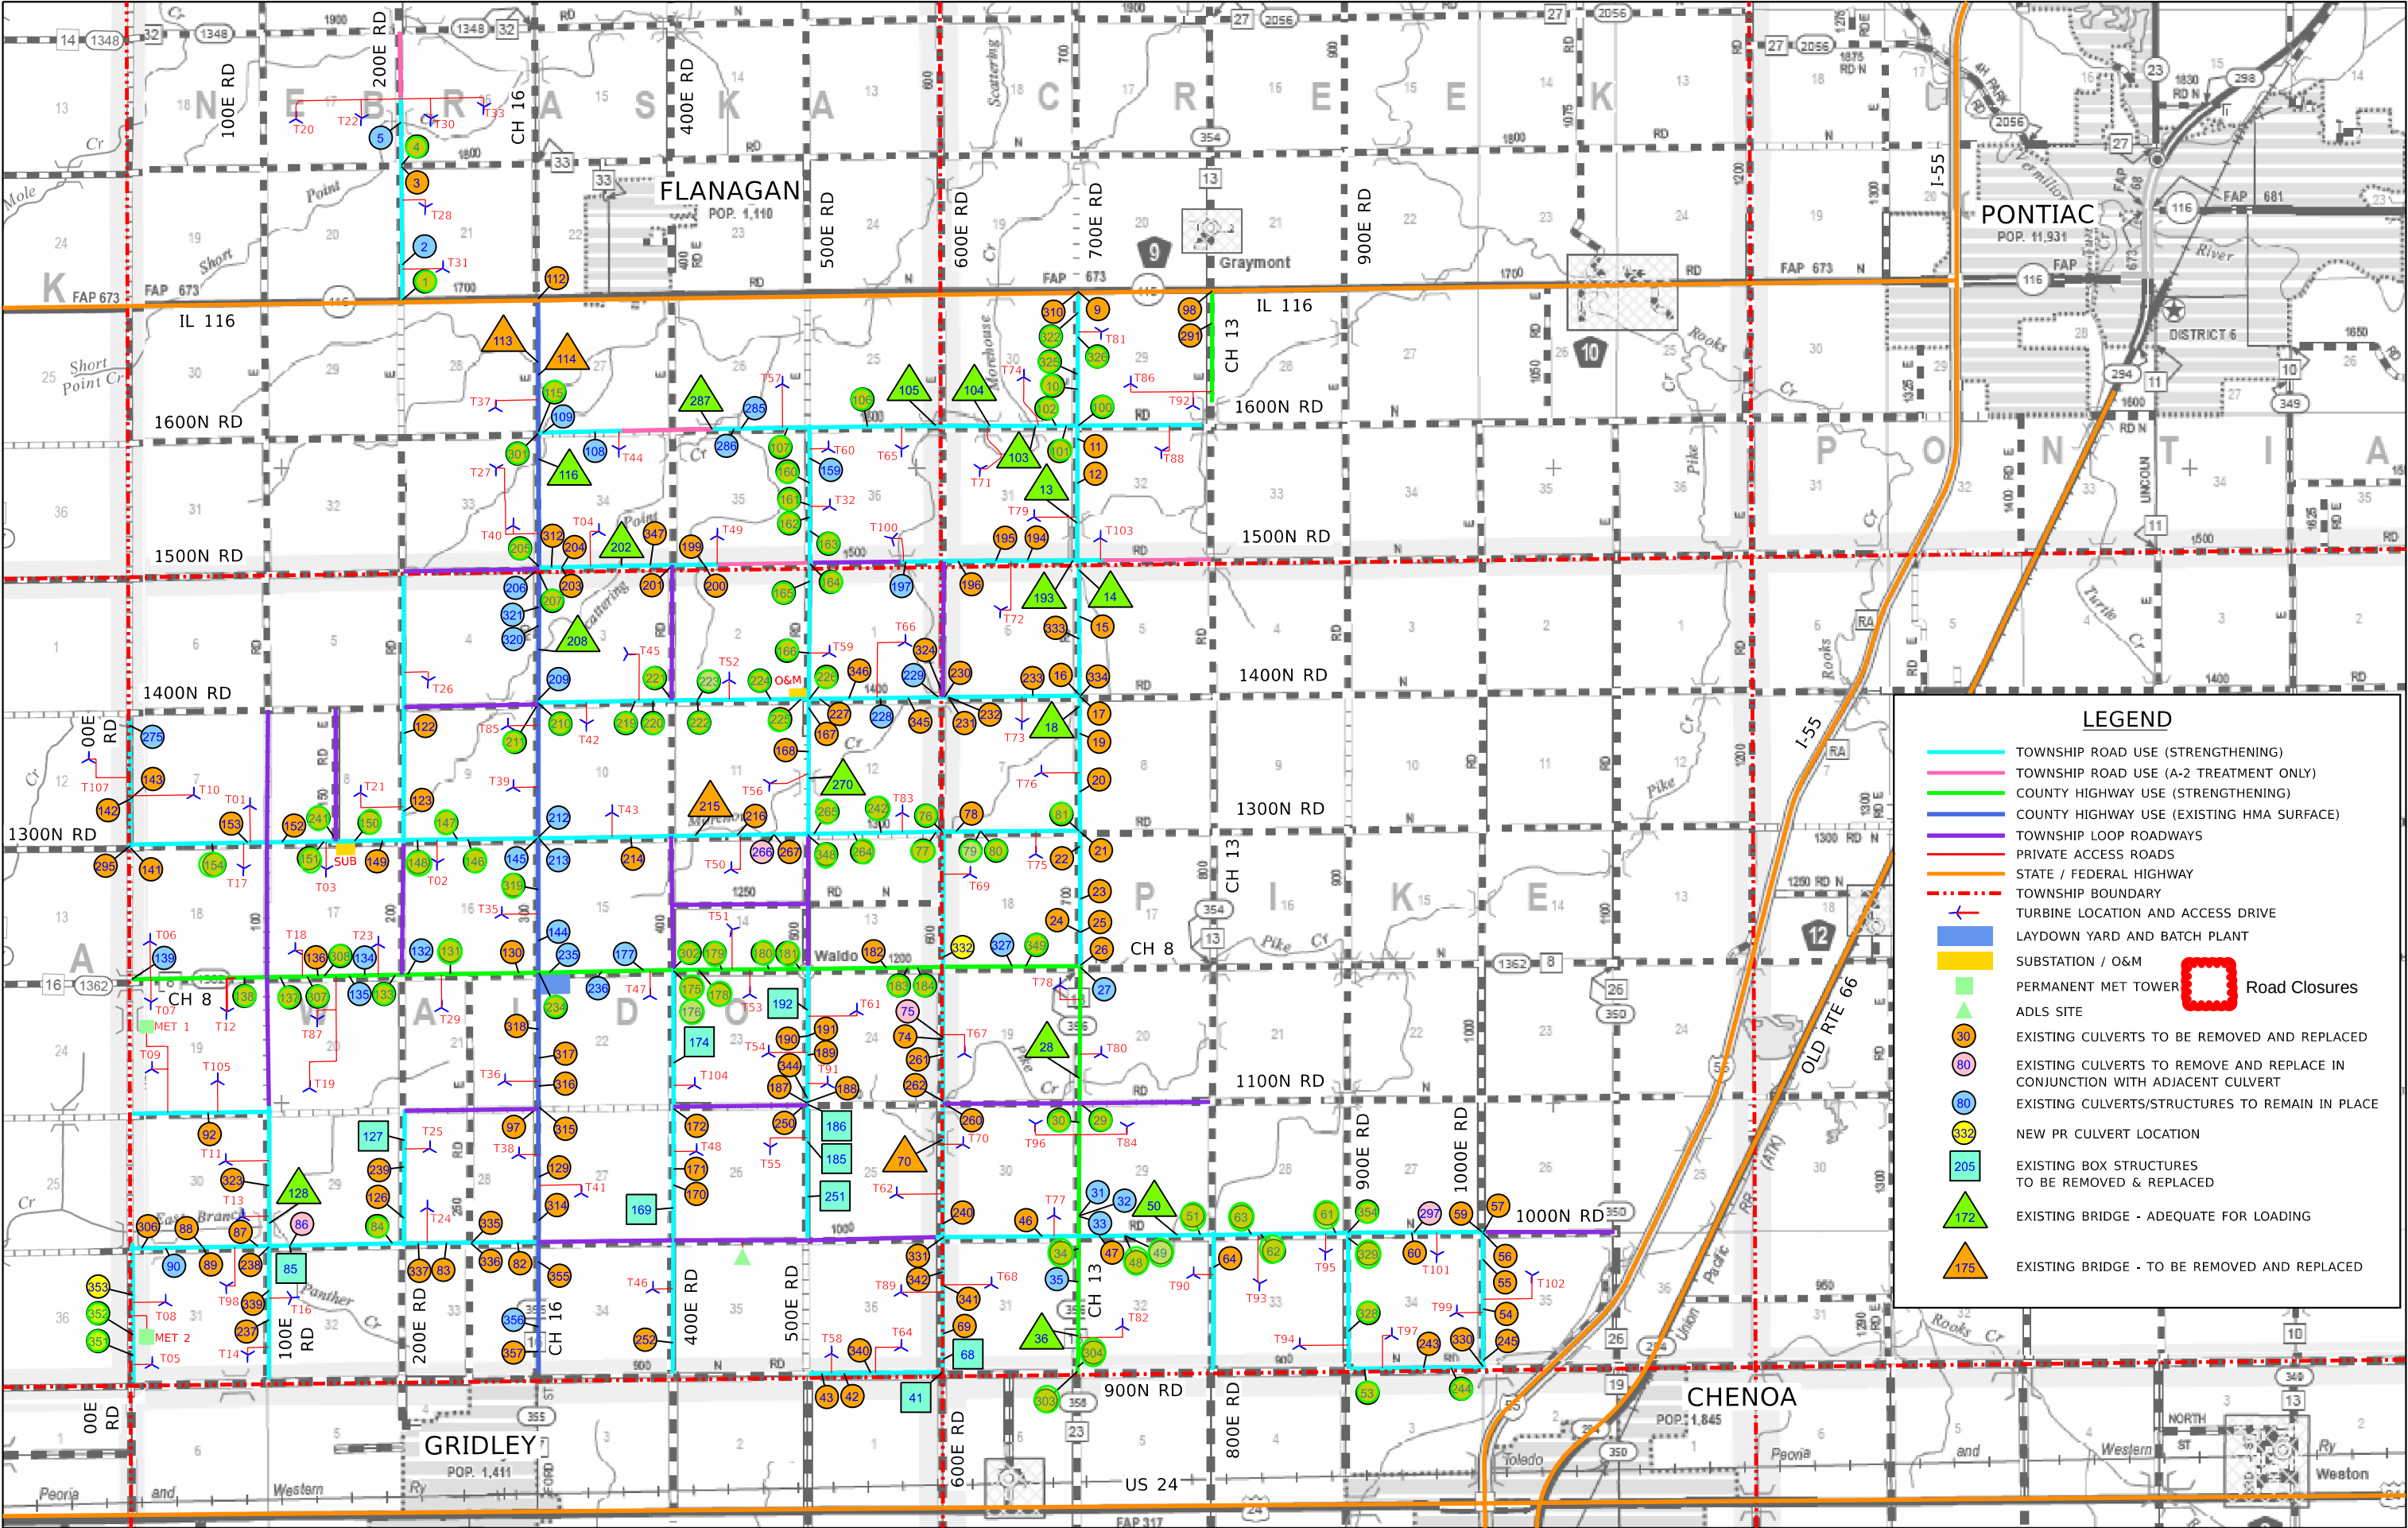

LEGEND

TOWNSHIP ROAD USE (STRENGTHENING)

TOWNSHIP ROAD USE (A-2 TREATMENT ONLY)

COUNTY HIGHWAY USE (STRENGTHENING)

COUNTY HIGHWAY USE (EXISTING HMA SURFACE)

TOWNSHIP LOOP ROADWAYS

PRIVATE ACCESS ROADS

STATE / FEDERAL HIGHWAY

TOWNSHIP BOUNDARY

TURBINE LOCATION AND ACCESS DRIVE

LAYDOWN YARD AND BATCH PLANT

SUBSTATION / O&M

PERMANENT MET TOWER

ADLS SITE

EXISTING CULVERTS TO BE REMOVED AND REPLACED

EXISTING CULVERTS TO REMOVE AND REPLACE IN CONJUNCTION WITH ADJACENT CULVERT

EXISTING CULVERTS/STRUCTURES TO REMAIN IN PLACE

NEW PR CULVERT LOCATION

EXISTING BOX STRUCTURES TO BE REMOVED & REPLACED

EXISTING BRIDGE - ADEQUATE FOR LOADING

EXISTING BRIDGE - TO BE REMOVED AND REPLACED

Road Closures

1	4/10/2026	REV 1	DESIGNED - JDA
00	2/20/2026	IFC SUBMITTAL	DRAWN - DRR/LNS
REV	DATE	DESCRIPTION	CHECKED - ML
			DATE - 04/14/2026

PANTHER GROVE 2 WIND PROJECT
LIVINGSTON COUNTY, ILLINOIS

EXHIBIT A - PROJECT LAYOUT MAP (REVISION 1)

SCALE: N.T.S. SHEET 1 OF 1 SHEETS STA. TO STA.

Farnsworth GROUP

100 WALNUT ST #200
PEORIA, ILLINOIS 61602
(309) 689-9888 / info@f-w.com

TOTAL SHEETS	SHEET NO.	REVISION NO.

